154-3-36

LOT SPLIT & CONSOLIDATION

FOR
ROBERT TOMSICH & HENRY R McINTYRE
DOCUMENT NOS. 2002R034681 & 2003R003384
BEING SUBLOTS 8 AND 9 IN THE
HENRY WILLIAMS HEARNS ADDITION AS RECORDED PLAT VOLUME A, PAGE 56
CITY OF PAINESVILLE, LAKE COUNTY
STATE OF OHIO
JANUARY 20TH. 2004

GRAPHIC SCALE
20 0 10 20 40 80
(IN FEET)
1 inch = 20 ft.

MAGNETIC

BEARINGS ARE TO AN ASSUMED MERIDIAN AND ARE USED TO DENOTE ANGLES ONLY

ALL IRON PINS SET ARE 5/8" x 30" REBAR CAPPED #7431

REFERENCES:
HENRY WILLIAMS HEARNS ADDTION PLAT VOLUME A, PAGE 56

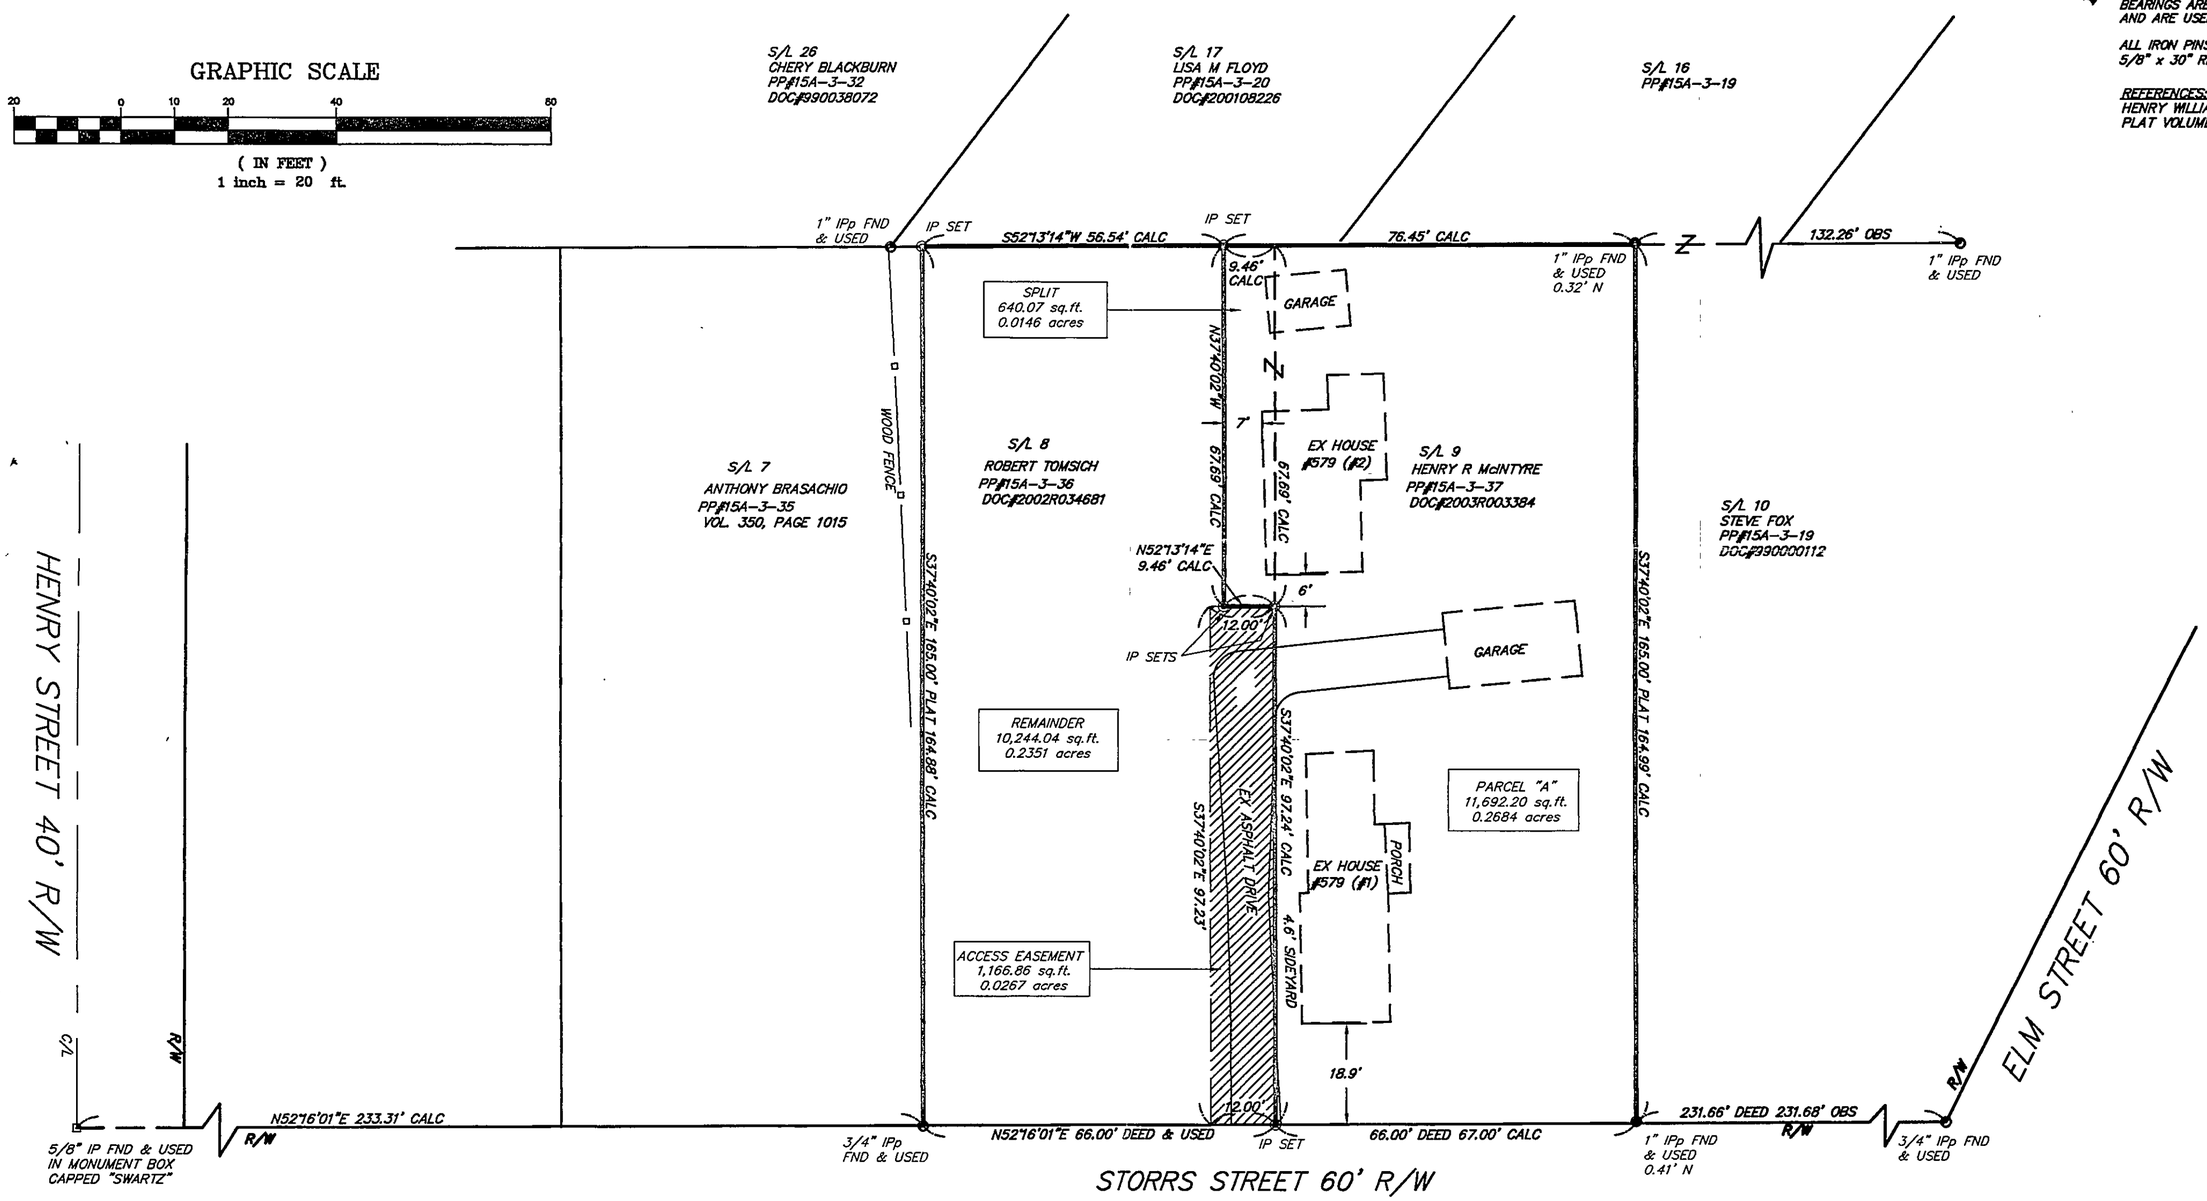

NO.	DATE	DESCRIPTION	BY
1	1/22/03	REVISED PER COUNTY	CL

STATE OF OHIO
RALPH GROMLEY
7431
REGISTERED SURVEYOR

I CERTIFY THAT I HAVE SURVEYED THE PREMISES AND PREPARED THE SURVEY MAP IN ACCORDANCE WITH THE PROVISIONS OF CHAPTER 4733-37 OF THE OHIO ADMINISTRATIVE CODE.

REG. SURVEYOR #7431 — 1/22/04 DATE

38879 MENTOR AVENUE, SUITE A
WILLOUGHBY, OHIO 44094
440-602-9071
FAX 602-9401
A-Z TECH
ENGINEERING and SURVEYING
Civil Engineering · Land Surveying

HORIZ. SCALE: 1" = 20'		VERT. SCALE:	
DRAWN BY: CL		DATE: 1/19/04	
CHECKED BY: RWG		DRAWING NO.: 121242	
JOB NO.: 121242		SHEET 1 OF 1	