EYZC RE, LLC SURVEY
LOT 7 TRACT 3 CITY OF PAINESVILLE
LOT 67 AND PART OF LOT 66 OF THE
ROBERT C. MOODEY'S SURVEY & SUBDIVISION VOLUME A PAGE 42
LAKE COUNTY, OHIO

All bearings are to an assumed meridian and indicate angles only. Coordinates shown are based on OSPC NAD 83, 3401 North

0 20'

SCALE: 1" = 20' 9/12/23 REV 9/27/23
ALL PERTINENT DOCUMENTS ARE AS SHOWN

I hereby certify that I have surveyed this parcel and that the same is true and correct. This parcel was surveyed in accordance with the provisions of Chapter 4733-37 of the Ohio Administrative Code.

STATE OF OHIO
JERRY SLAY
5298
REGISTERED
PROFESSIONAL SURVEYOR

Jerry Slay, P.E. P.S.
Ohio Surveyor Number 5298

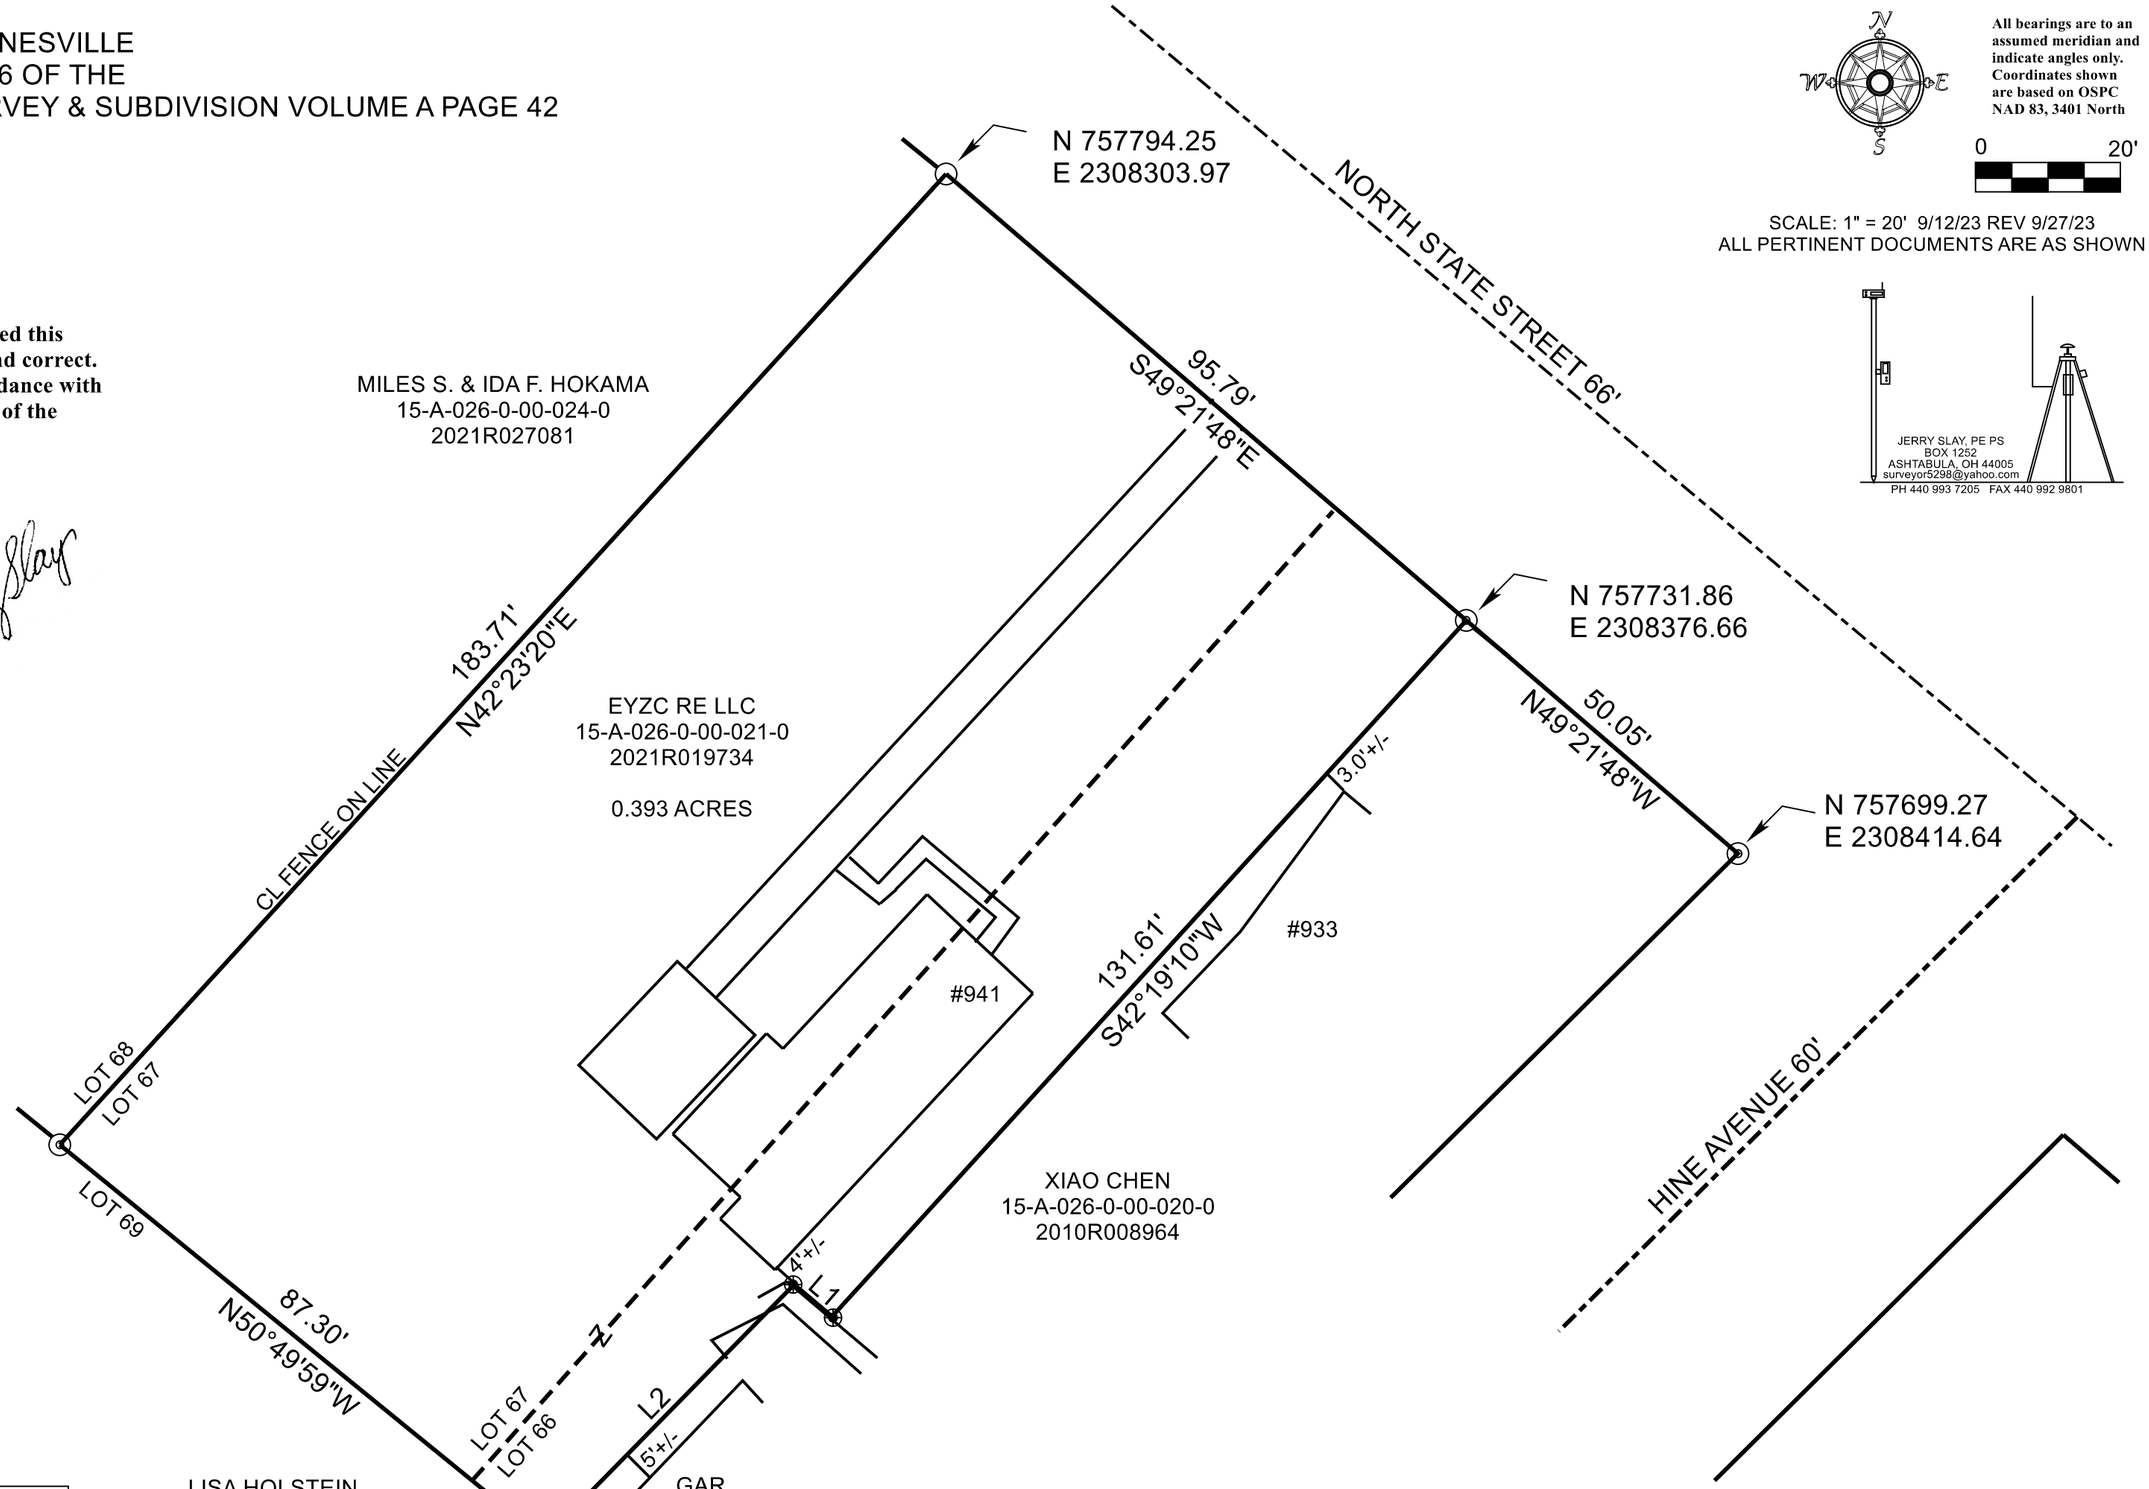

LINE	BEARING	HORIZ DIST
L1	N49°41'34"W	6.94'
L2	S44°28'02"W	49.90'

LEGEND

- ○ 5/8" IRON PIN FOUND
- ◎ 3/4" IRON PIPE FOUND
- ◈ MAG NAIL IN CONCRETE SET

FILE NAME		
EYZC RE LLC 9 23.TRV		
SCALE 20 Ft/In	9/12/23 9/27/23	DRAWN BY WAS
JOB	REVISION 3/3	SHEET 1/1

This map drawn with TRAVERSE PC Software