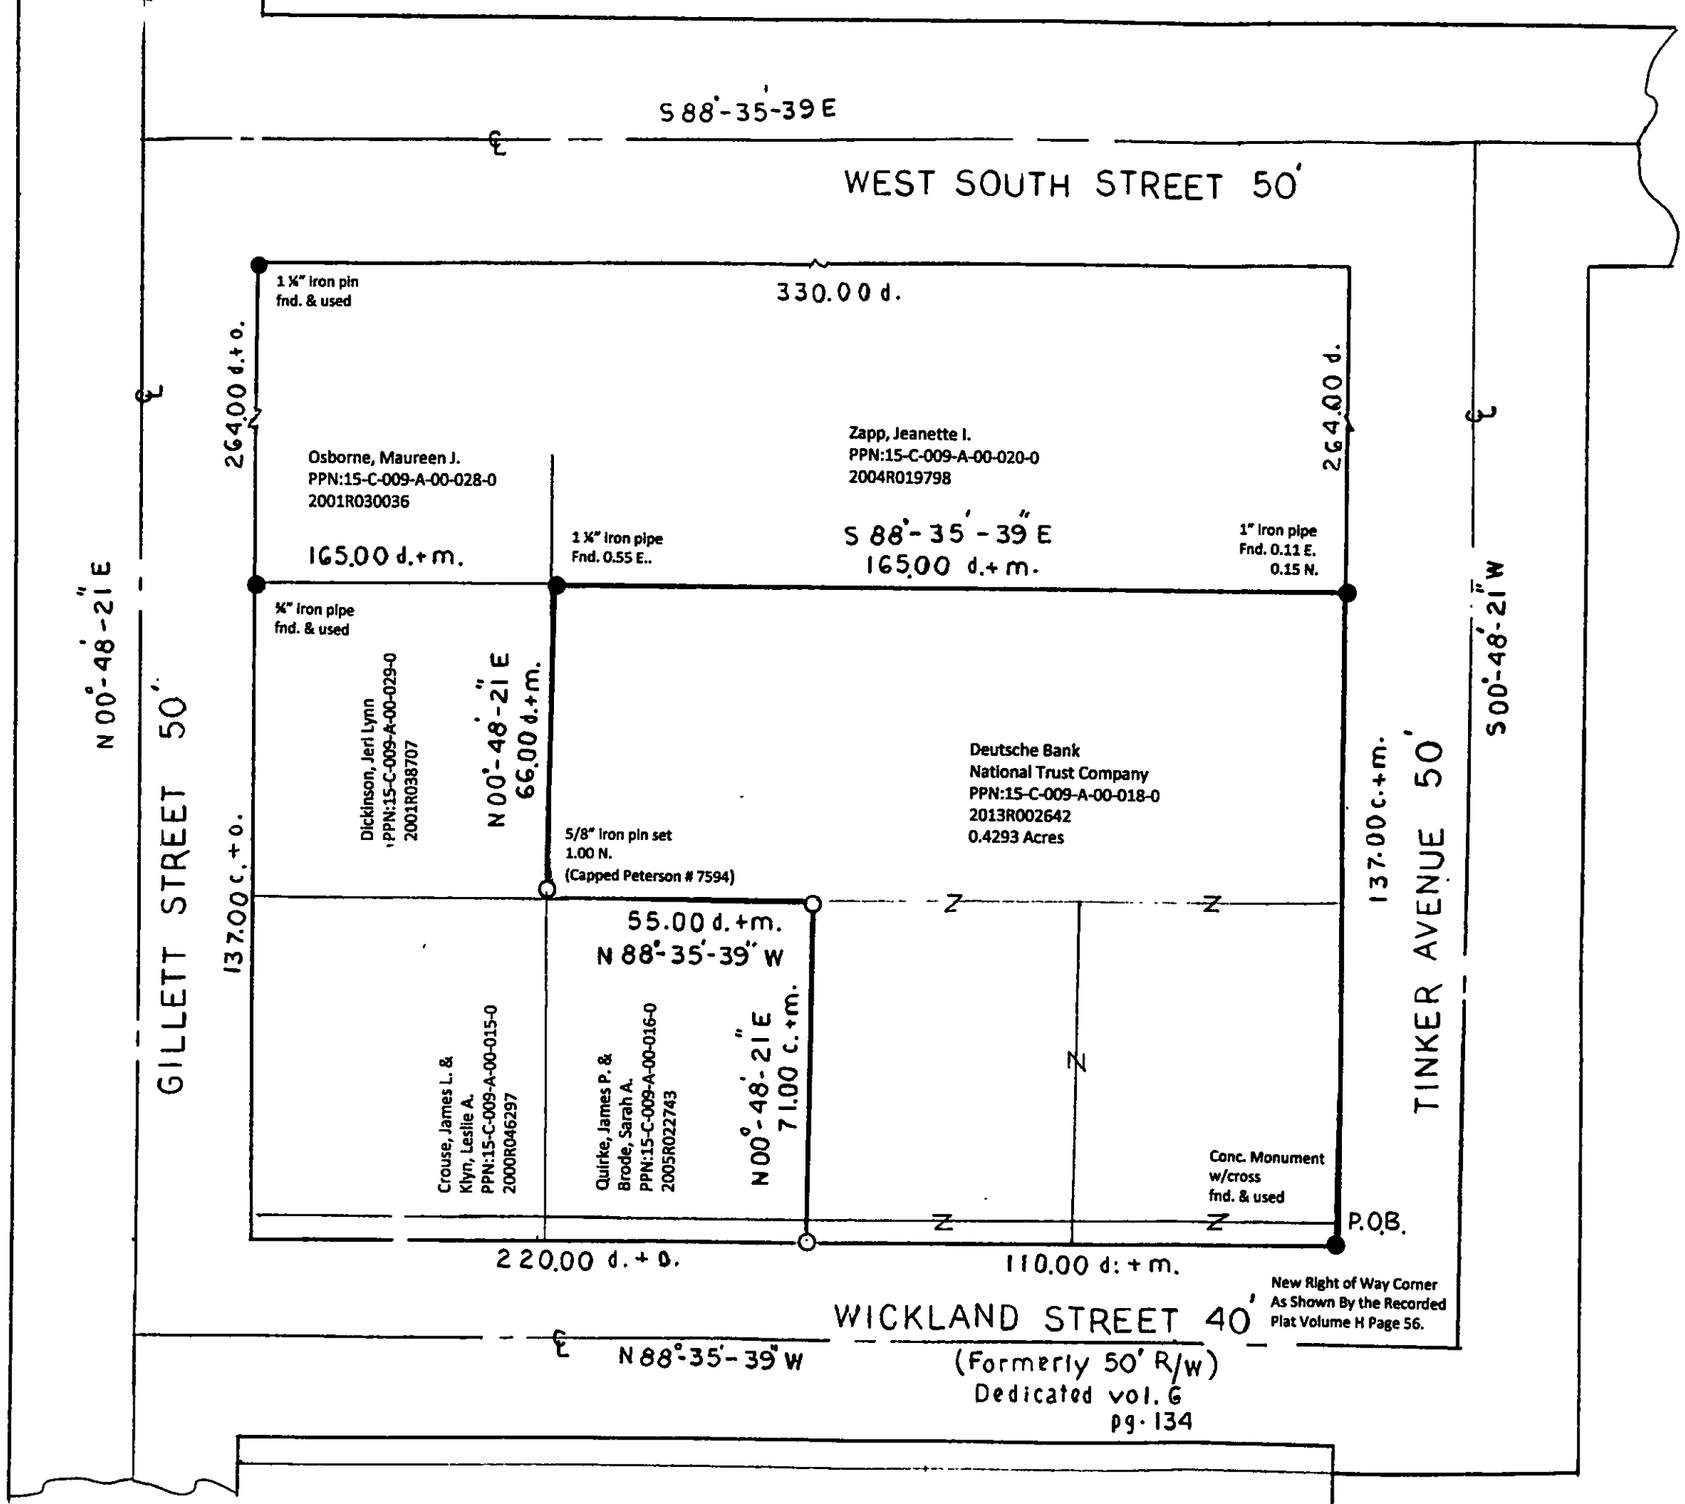

Boundary Survey

254 Wickland Street
Painesville, Ohio 44077
PPN: 15-C-009-A-00-018-0
2013R002642

Situated in the City of,Painesville, County of Lake and the State of Ohio and know as being part of Outlot 5 Champion's Survey, Tract 3 in Township 9 North Range VIII West of the Connecticut Western Reserve.

0 30 60
SCALE: 1" = 30'

Legend:
- r Record
- d Deed
- m Measured
- o Observed
- c Calculated
- u Used
- f Found
- O Denotes: 5/8" x 30"Iron pin set (capped Peterson # 7594)

References: Plat Volume G Page 134
Plat Volume H Page 56
Deeds of Record

Boundary Survey pursuit to 4733-37 Ohio Administrative Code.
Bearings are to an assumed meridian and are to denote Angles only.
Distances are given in feet and decimal parts thereof all of which I certify to be correct.

April 12, 2013

James E. Peterson RLS # 7594

STATE OF OHIO
JAMES E. PETERSON
7594
REGISTERED
PROFESSIONAL SURVEYOR

Peterson Surveying Company
12060 West 130th Street
Strongsville, Ohio 44136
Office/Fax (440) 237-5465