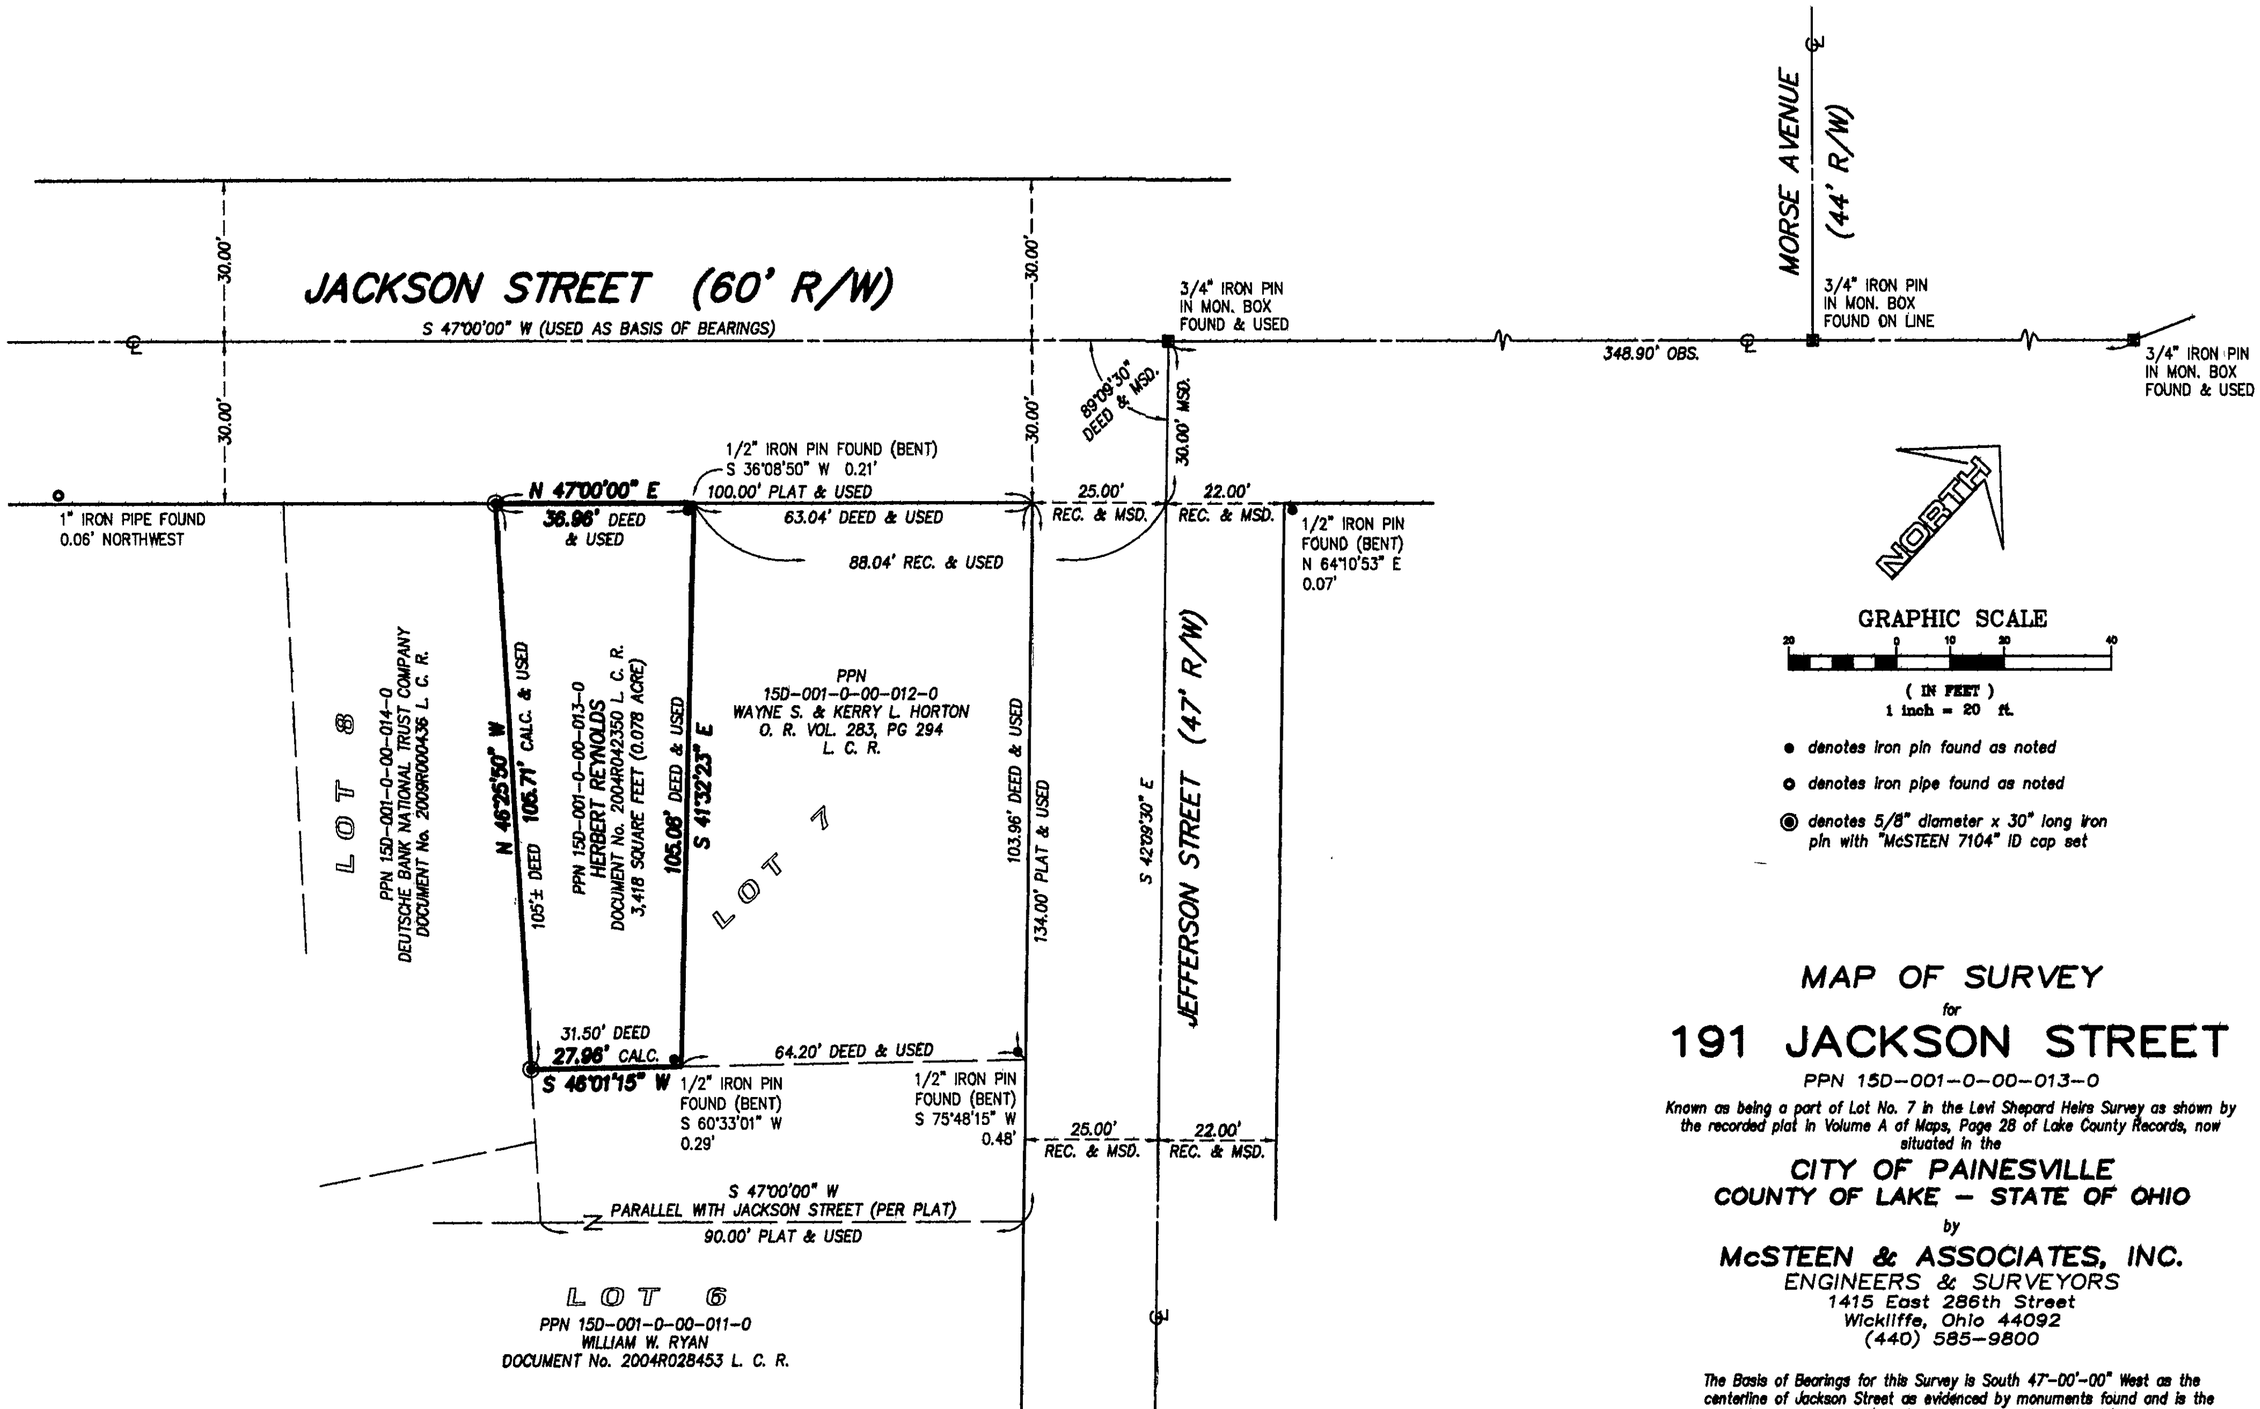

MAP OF SURVEY

for

191 JACKSON STREET

PPN 15D-001-0-00-013-0

Known as being a part of Lot No. 7 in the Levi Shepard Heirs Survey as shown by the recorded plat in Volume A of Maps, Page 28 of Lake County Records, now situated in the

CITY OF PAINESVILLE
COUNTY OF LAKE – STATE OF OHIO

by

McSTEEN & ASSOCIATES, INC.
ENGINEERS & SURVEYORS
1415 East 286th Street
Wickliffe, Ohio 44092
(440) 585-9800

The Basis of Bearings for this Survey is South 47°-00'-00" West as the centerline of Jackson Street as evidenced by monuments found and is the same bearing as shown in Volume A of Maps, Page 28 of Lake County Records. Distances are given in feet and decimal parts thereof. All iron pins shown as set are 30" long 1/2" rebar with an identification cap stamped "McSTEEN 7104"

7/02/09

ROBERT A. DORNER — REG. PROF. SURV. No. 6943

STATE OF OHIO — ROBERT A. DORNER 6943 — REGISTERED SURVEYOR

Job No.: 04-212
Field Date: July 13, 2004
Survey Date: July 29, 2004
Latest Revision Date: June 18, 2009

F:\Land Projects 2004\04-212\dwg\04-212 REV 06-18-2009.dwg 7/2/2009 11:39:33 AM EDT