PLAT OF SURVEY

CITY OF MENTOR, COUNTY OF LAKE, OHIO
PART OF ORIGINAL MENTOR TOWNSHIP, BLAKE
AND CARROLL LOTS, TRACT NO. 5

NORTH

SCALE 1"=40'
0' 20' 40'
10' 30'

BASIS OF BEARING

SOUTH 19°24'50" EAST, BEING THE WESTERLY LINE OF REYNOLDS ROAD (SR306), AS RECORDED DEED 2017R034790 FOR PARCEL 16-B-030-0-00-003-0

PROPERTY DESCRIPTION:

SEE SHEET 2 OF 2.

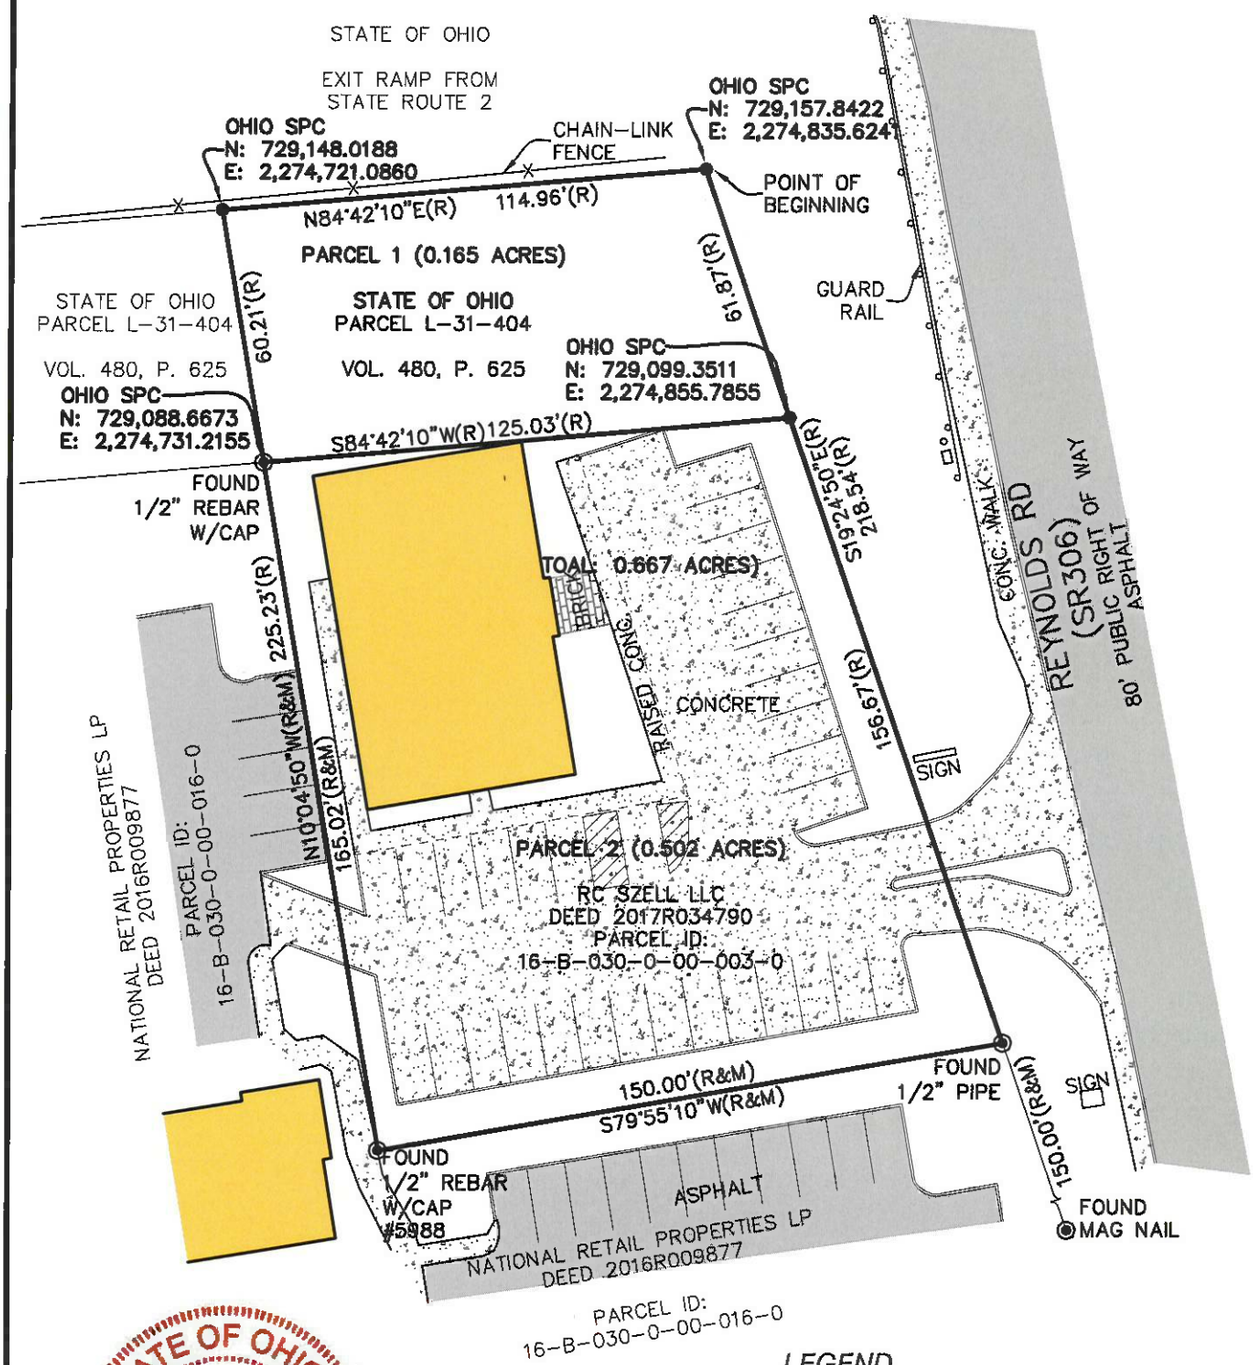

STATE OF OHIO
DANIEL J. JACKSON
S-8547
03-23-21
REGISTERED
PROFESSIONAL SURVEYOR

LEGEND

- ● SET 1/2" REBAR WITH CAP, #8547
- ◉ FOUND MONUMENT (AS NOTED)
- (M) MEASURED DIMENSION
- (R) RECORD DIMENSION

DANIEL J JACKSON, P.S. NO. 8547

KEM-TEC
PROFESSIONAL ENGINEERING, SURVEYING & ENVIRONMENTAL SERVICES
A GROUP OF COMPANIES

Eastpointe	Detroit	Ann Arbor	Grand Blanc
(800) 295.7222	(313) 758.0677	(734) 994.0888	(888) 694.0001
FAX: (586) 772.4048	FAX: (586) 772.4048	FAX: (734) 994.0667	FAX: (810) 694.9955

www.kemtecagroupofcompanies.com

PREPARED FOR: STONEFIELD ENGINEERING AND DESIGN	
FIELD SURVEY: N/A	DATE: FEBRUARY 25, 2021
DRAWN BY: MRJ	SHEET: 1 OF 3
SCALE: 1" = 40'	JOB NO.: 20-03481