Plat of Survey for Mrs. Irene Cychler

Situated in the City of Mentor, County of Lake, State of Ohio:
and known as being part of the Parks Lot

HARRISON SURVEYS, LLC
236 BURTON STREET
FAIRPORT HARBOR, OH 44077
PH 440.357.9094 CELL 440.477.9525

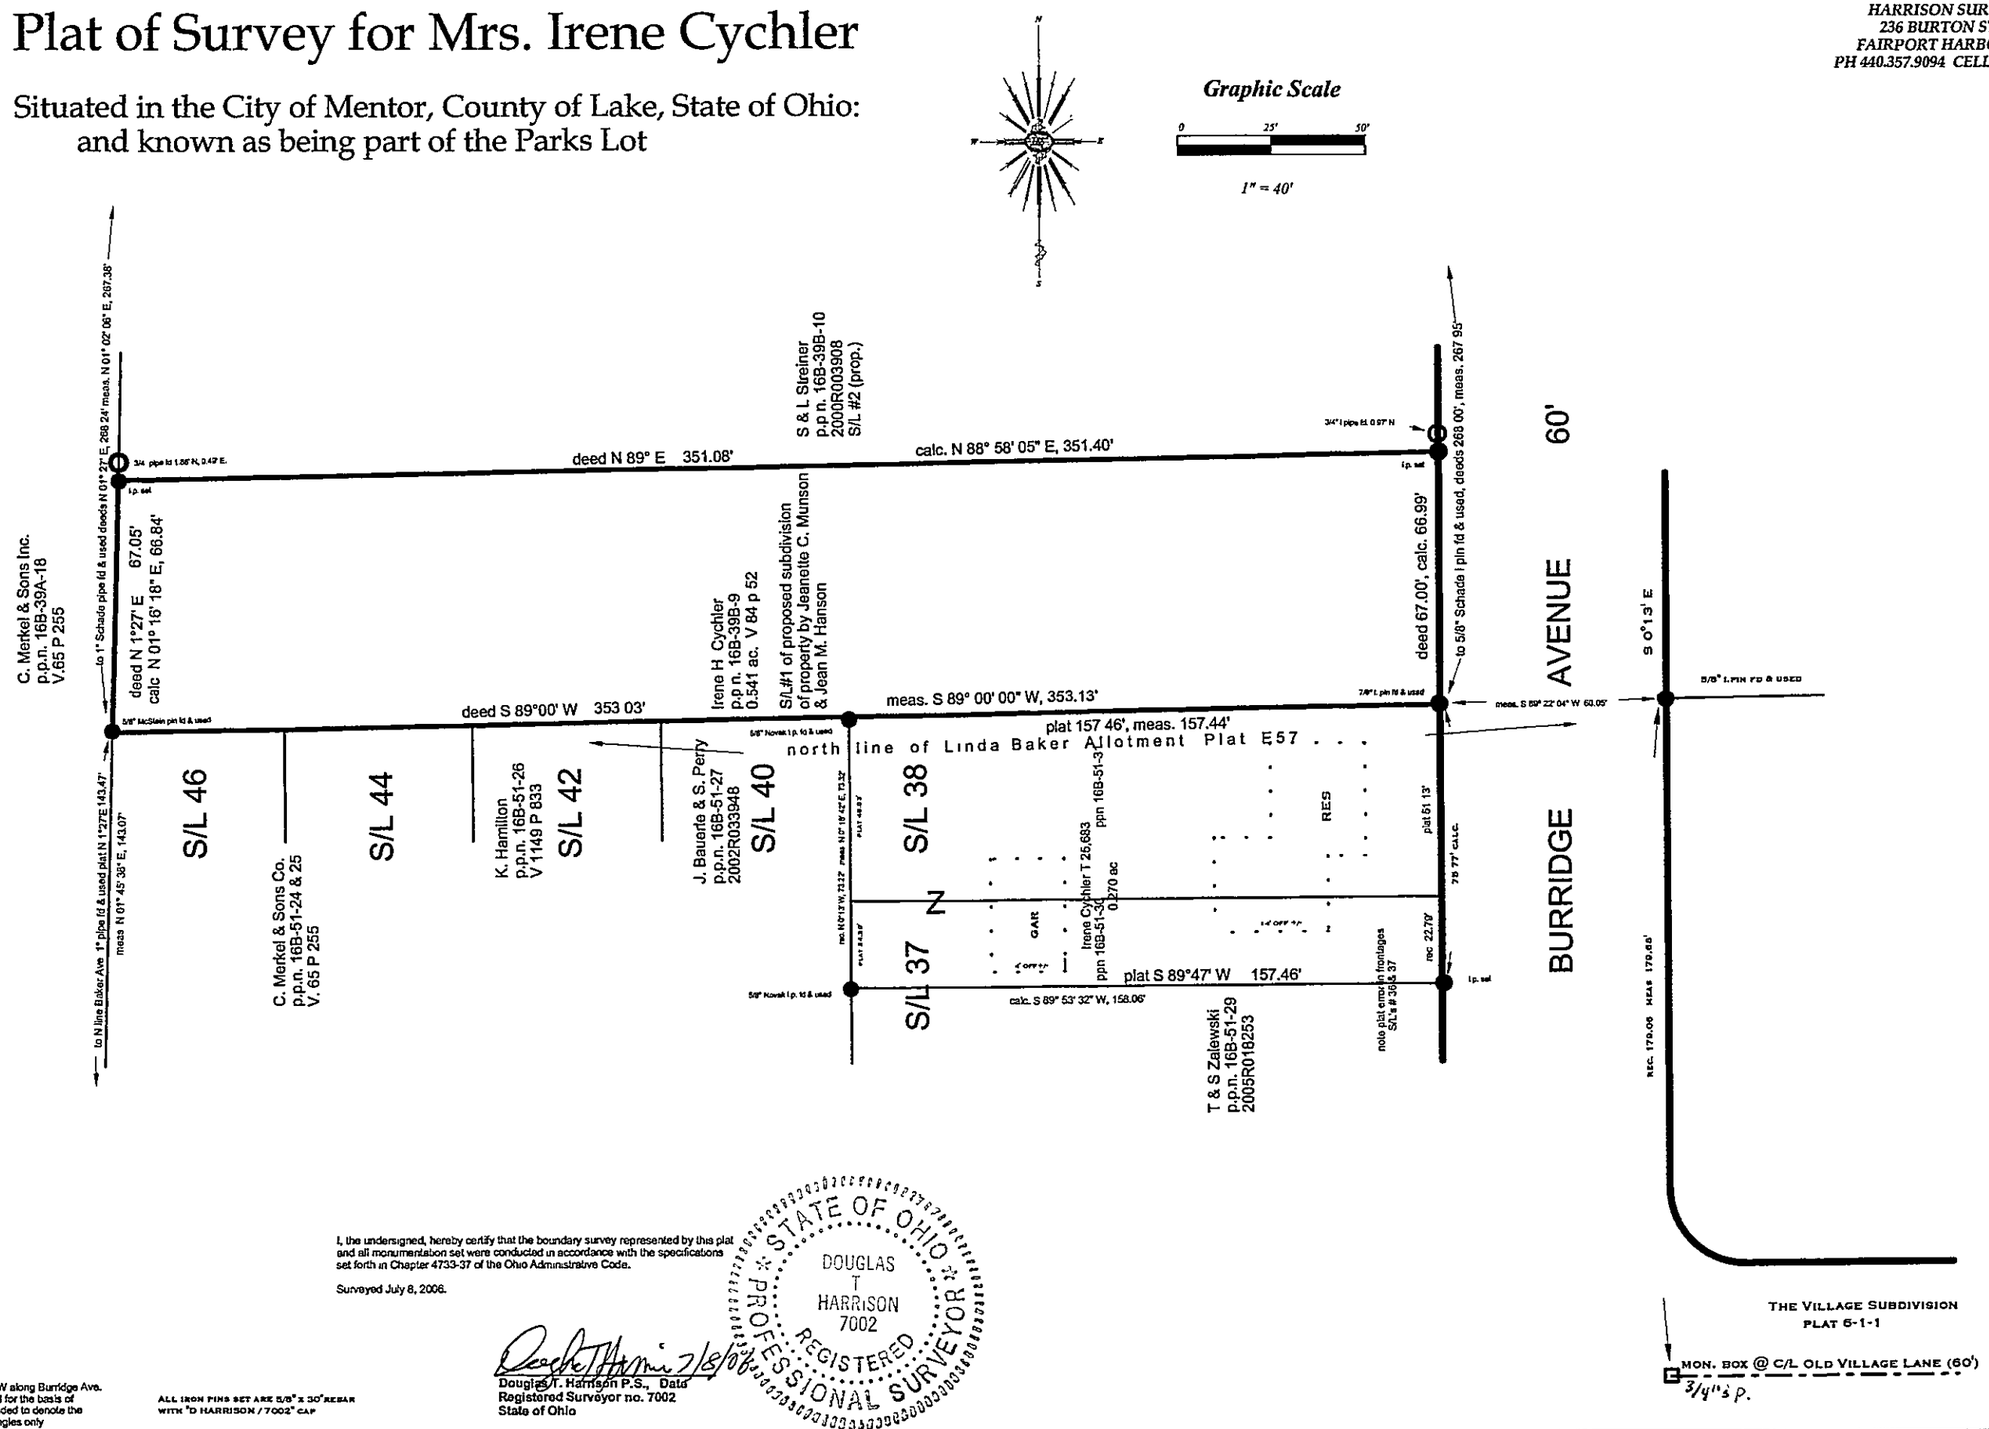

I, the undersigned, hereby certify that the boundary survey represented by this plat and all monumentation set were conducted in accordance with the specifications set forth in Chapter 4733-37 of the Ohio Administrative Code.

Surveyed July 8, 2006.

STATE OF OHIO
DOUGLAS T HARRISON 7002
REGISTERED PROFESSIONAL SURVEYOR

7/8/06

Douglas T. Harrison P.S., Date
Registered Surveyor no. 7002
State of Ohio

A bearing of N 00° 13' W along Burridge Ave. was assumed and used for the basis of bearings, which is intended to denote the relationship between angles only

ALL IRON PINS SET ARE 5/8" x 30" REBAR WITH "D HARRISON / 7002" CAP