Sketch to Accompnay A Legal Description of a Consolidated Parcel Prepared for Dr. Bradley Kmentt

SITUATED IN THE CITY OF MENTOR, COUNTY OF LAKE AND STATE OF OHIO, KNOW AS BEING PART OF ORIGINAL MENTOR TOWNSHIP LOT NUMBER 6, TRACT NUMBER 8

GRAPHIC SCALE
50 0 25 50 100
(IN FEET)
1 inch = 50 ft.

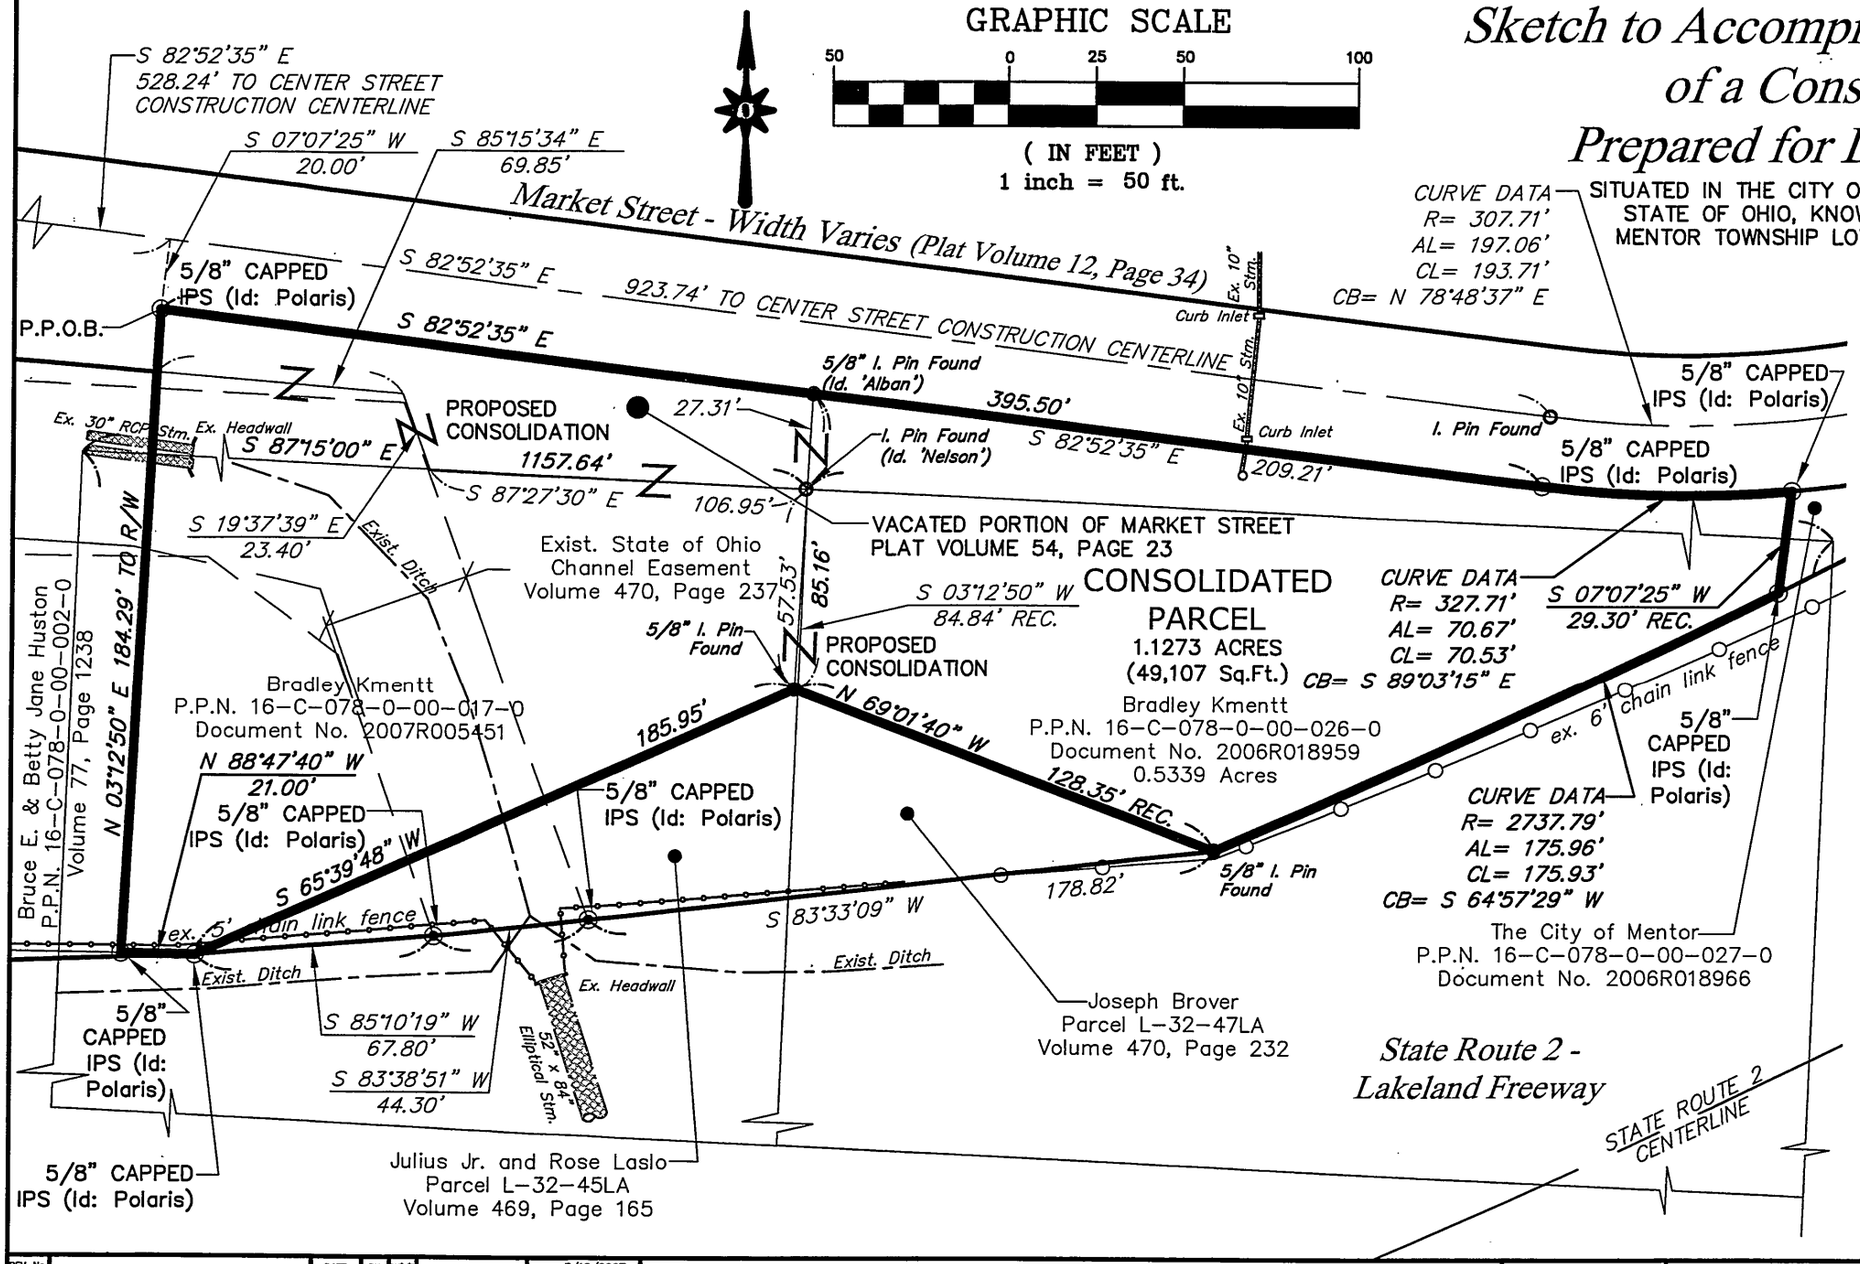

BASIS OF BEARINGS

BEARINGS ARE BASED ON THE CENTERLINE OF MARKET STREET AS RECORDED IN DOCUMENT NO. 2006R018959 OF THE LAKE COUNTY RECORDS.

LEGEND

Z PROPOSED CONSOLIDATION

STATE OF OHIO
DANIEL LAUX S-7087
REGISTERED PROFESSIONAL SURVEYOR

DANIEL LAUX P.S.7087

REV. No.	DATE	BY	CHK'D

DATE: 3/19/2007
SCALE: HOR. 1"=100' VERT. N/A
FILENAME: 06-1003 SR 2 Fwy
COMPUTER: J.M.L.
CREW CHIEF:

SKETCH TO ACCOMPANY A LEGAL DESCRIPTION OF A CONSOLIDATED PARCEL PREPARED FOR DR. BRADLEY KMENTT
CITY OF MENTOR – LAKE COUNTY – OHIO

polaris Engineering & Surveying
POLARIS ENGINEERING & SURVEYING, INC.
34600 CHARDON ROAD – SUITE D
WILLOUGHBY HILLS, OHIO 44094
(440) 944-4433 (440) 944-3722 (Fax)
www.polaris-es.com

EXHIBIT A

CONTRACT No. 06160
SHEET 1 OF 1