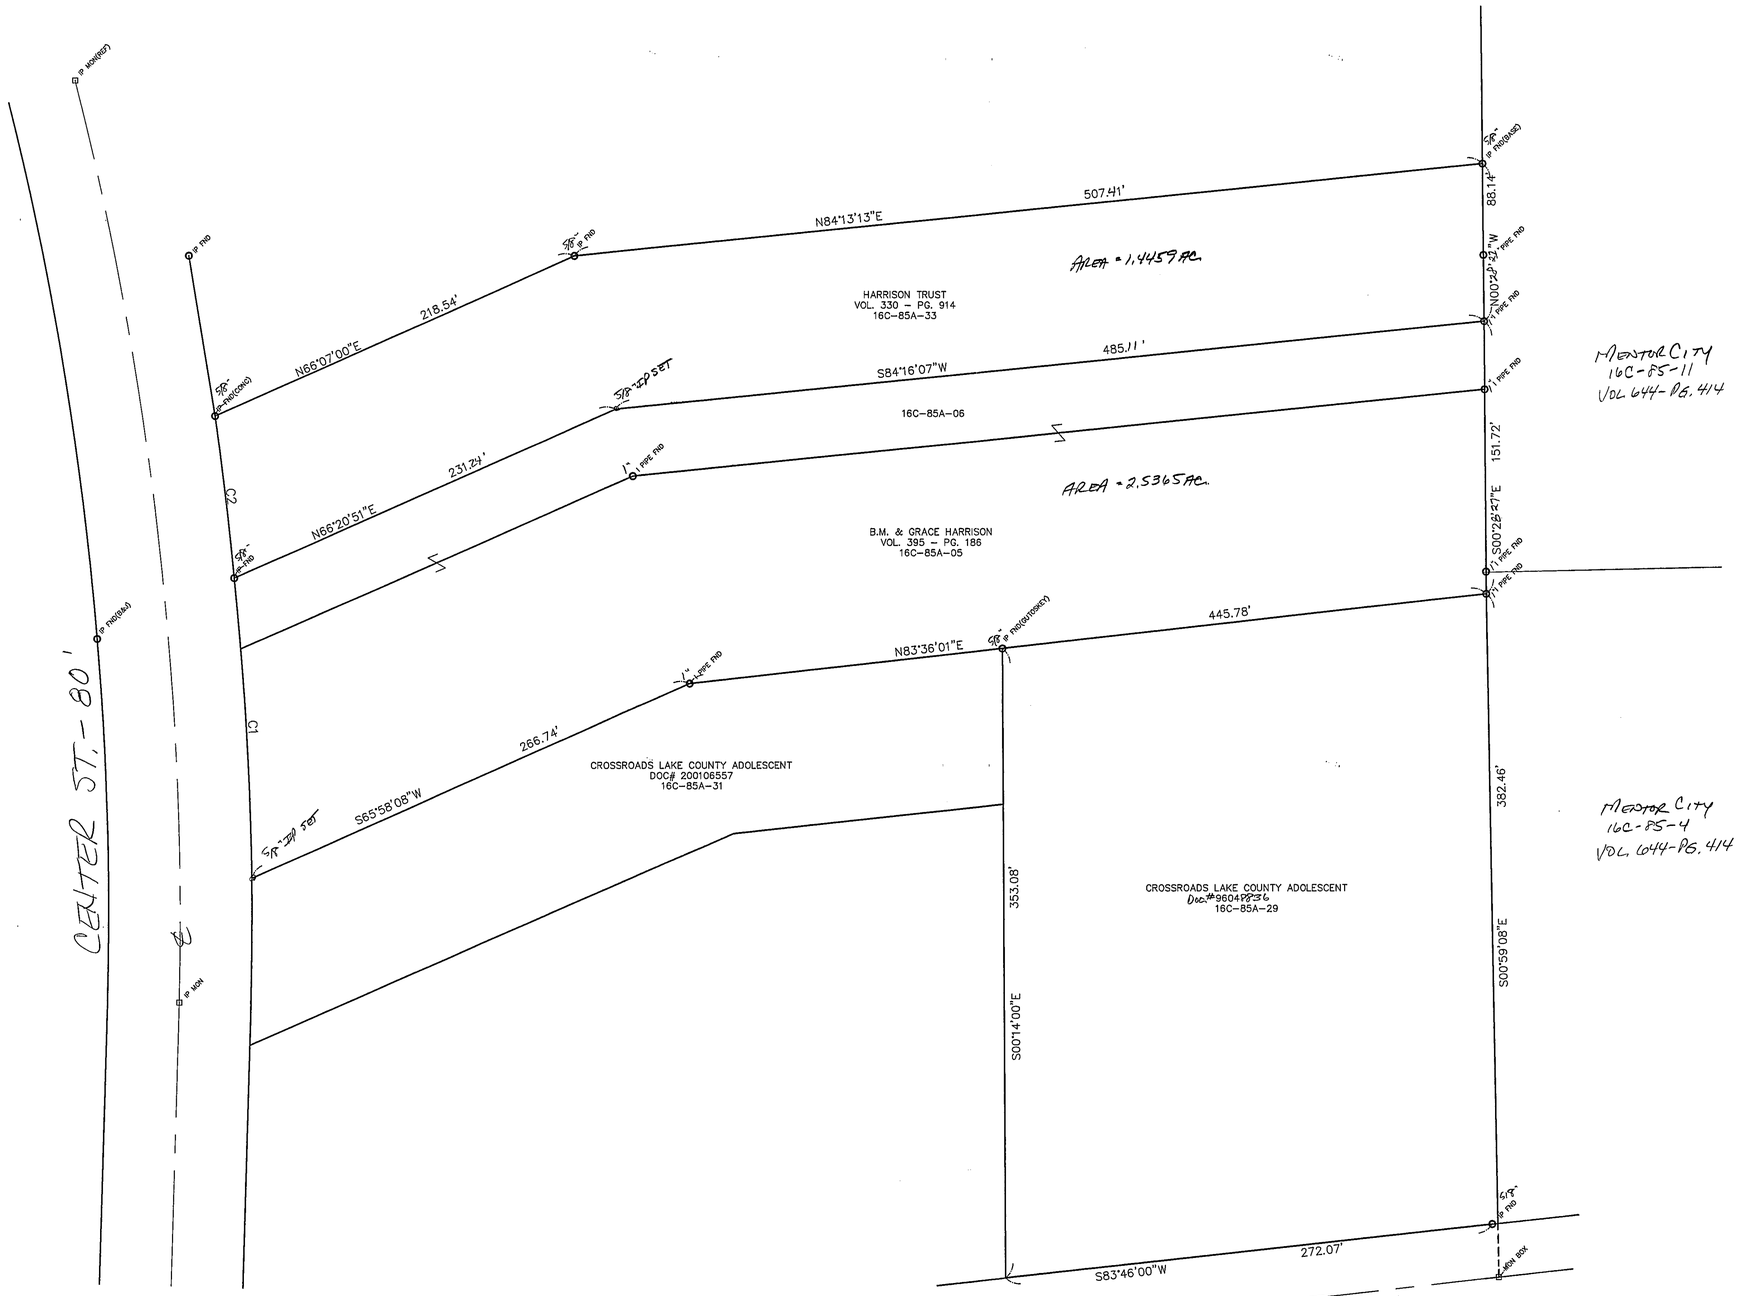

GRAPHIC SCALE

40 0 20 40 80 160

(IN FEET)
1 inch = 40 ft.

BASIS OF BEARINGS IS THE CENTERLINE OF MUNSON ROAD - SOUTH 83°46'00" WEST AND ARE USED TO DESCRIBE ANGLES ONLY.

CURVE	LENGTH	RADIUS	TANGENT	CHORD	BEARING
C1	169.11	1950.08	84.61	169.06	N03°05'50"W
C2	90.44	1950.08	45.23	90.43	N06°54'37"W

Harry S. Jones Jr. #6343 10/23/02
NAME DATE

STATE OF OHIO HARRY S. JONES, JR. S-6343 REGISTERED PROFESSIONAL SURVEYOR

REV NO.	DESCRIPTION	DATE	BY	CHK'D

BABCOCK, JONES AND ASSOCIATES, INC
CIVIL ENGINEERS – SURVEYORS – LAND PLANNERS
PAINESVILLE OHIO 44077

DATE 10/23/02
DESIGN BY HJ
DRAWN BY NS
APPROVED BY HJ

PLAT OF SURVEY
FOR
BERNIE HARRISON
LOT No. 2, TRACT No. 8
CITY OF MENTOR LAKE COUNTY STATE OF OHIO

SCALE 1"=40'
JOB NO. 95-227-02
SHEET 1 OF 1

16C-85A-5&6