CURVE TABLE						
CURVE	LENGTH	RADIUS	TANGENT	CHORD	BEARING	DELTA
C1	60.06'	750.91'	30.05'	60.04'	S02°17'27"E	4°34'58"

BEARINGS ARE PER THE R/W BEARING OF HEADLANDS ROAD PER THE RELOCATED HEADLANDS ROAD DEDICATION PLAT AS RECORDED IN PLAT VOLUME P, PAGE 106 AND ARE USED TO DENOTE ANGLES ONLY.

GRAPHIC SCALE

40 0 20 40 80 160

(IN FEET)
1 inch = 40 ft.

ALL IRON PINS SET ARE 5/8" x 30" REBAR CAPPED AZTECH #8249

REFERENCES:

DEDICATION PLAT FOR RELOCATED HEADLANDS ROAD
PLAT VOLUME P, PAGE 106
DATED: JULY, 1970

FARLEY'S SUBDIVISION PLAT
PLAT VOLUME C, PAGE 66

FARLEY'S SUBDIVISION NO. 2 PLAT
PLAT VOLUME D, PAGE 22

SITE PLAN FOR LURLENE FALIN
BY: BABCOCK-JONES & ASSOCIATES, INC.
DATED: DECEMBER, 1992

BOUNDARY SURVEY
BY: BARRINGTON CONSULTING GROUP, INC.
DATED: MAY, 2000

BOUNDARY SURVEY
BY: AZTECH ENGINEERING & SURVEYIN
DATED: AUGUST, 2011

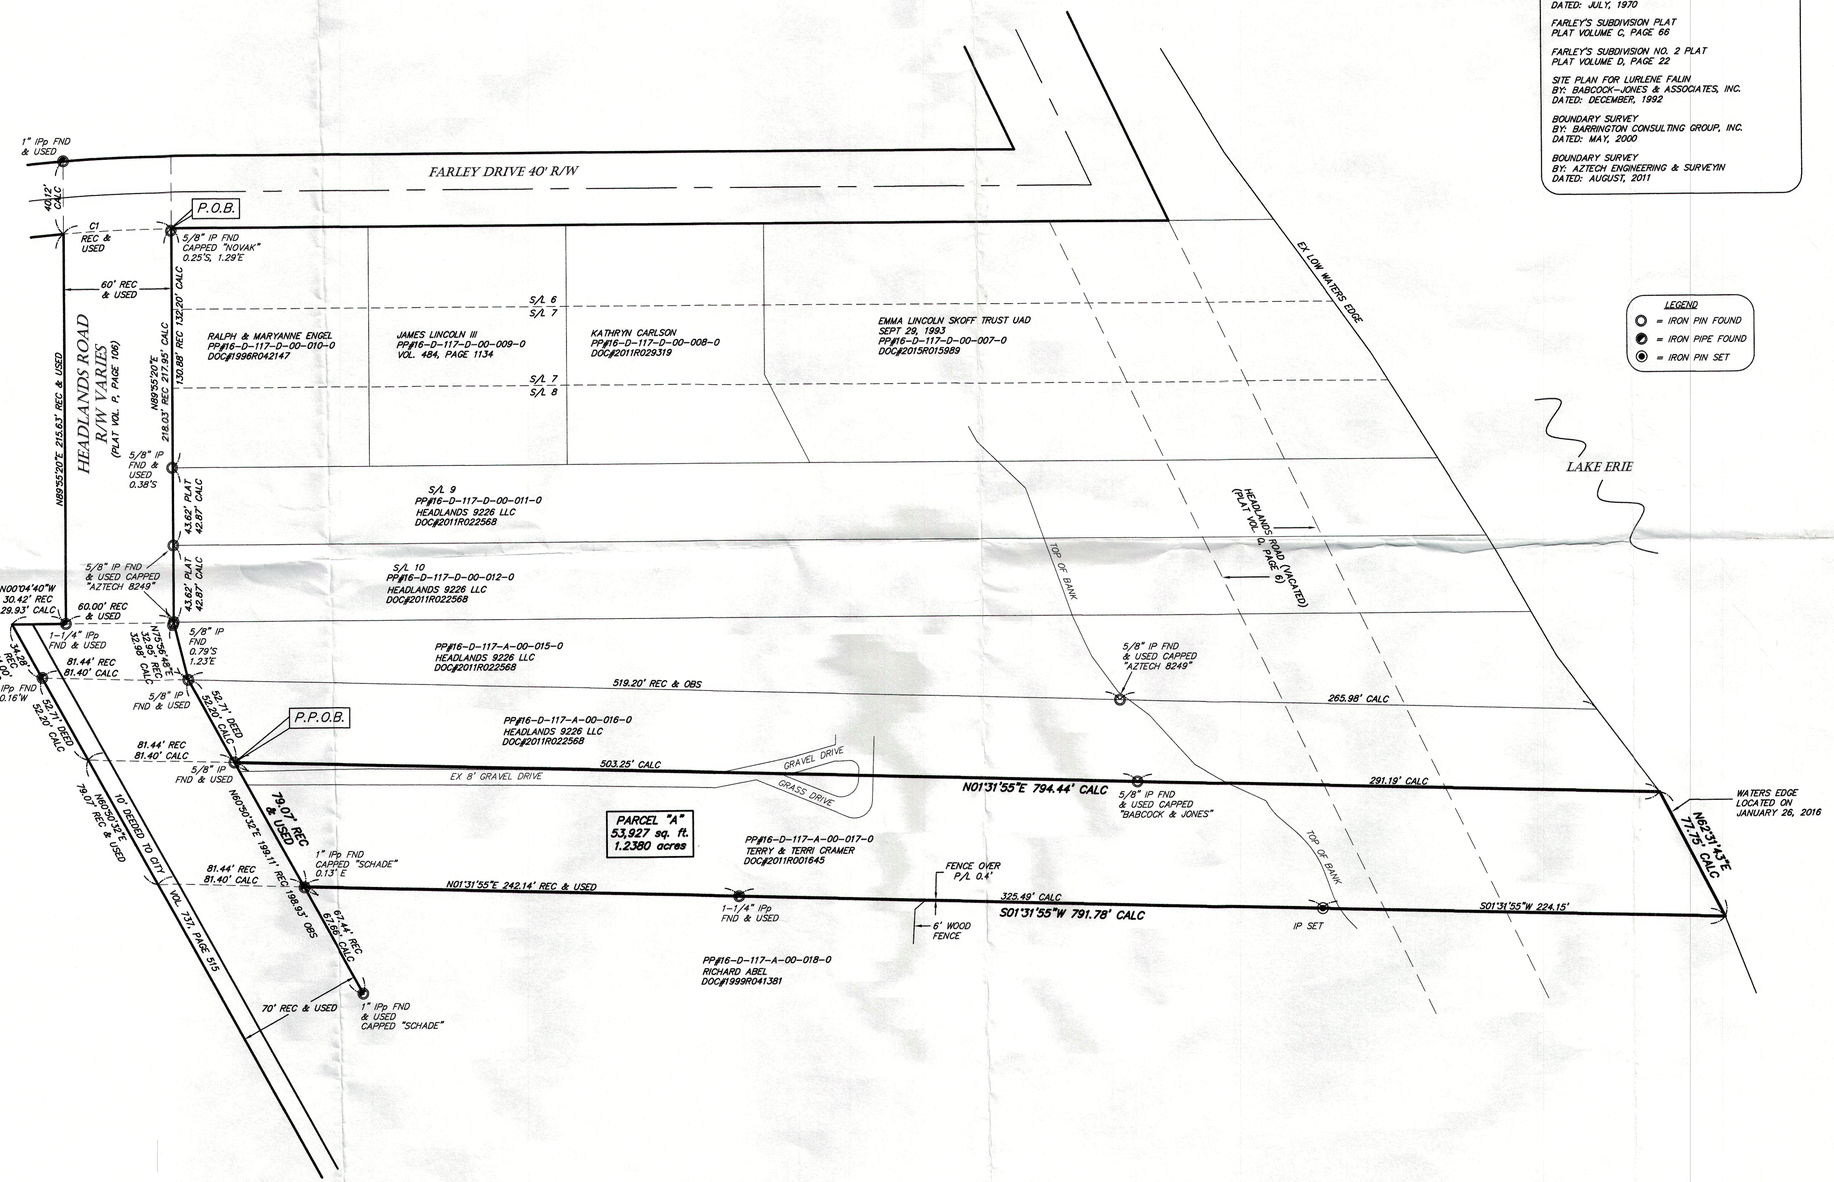

LEGEND

- ○ = IRON PIN FOUND
- ◪ = IRON PIPE FOUND
- ◉ = IRON PIN SET

STATE OF OHIO
STAN R. LOCH
8249
REGISTERED
PROFESSIONAL SURVEYOR

I CERTIFY THAT I HAVE SURVEYED THE PREMISES AND PREPARED THE SURVEY MAP IN ACCORDANCE WITH THE PROVISIONS OF CHAPTER 4733-37 OF THE OHIO ADMINISTRATIVE CODE.

2.4.16
STAN LOCH DATE
REG SURVEYOR #8249

5425 WARNER ROAD - SUITE 12
VALLEY VIEW, OHIO 44125
440-602-9071
AZTECH
FAX 216-369-0259
ENGINEERING and SURVEYING
Civil Engineering · Land Surveying

SHEET CONTENT

BOUNDARY SURVEY

FOR

TERRY & TERRI CRAMER

PP#16-D-117-A-00-017-0
DOC#2011R001645

BEING PART OF ORIGINAL LOT 6, TRACT 14

SITUATED IN THE CITY OF MENTOR COUNTY OF LAKE STATE OF OHIO

REVISIONS			
NO.	DATE	DESCRIPTION	BY

HORIZ. SCALE: 1" = 40'	VERT. SCALE:
DRAWN BY: CL	DATE: 1/28/2016
CHECKED BY: SRL	DRAWING NO: 20112449-17
JOB NO: 20112449	SHEET: 1 OF 1