CONSOLIDATION PLAT for

CHRISTOPHER D. & AINSLIE J. RESCHKE

SITUATED IN THE CITY OF MENTOR-ON-THE-LAKE, COUNTY OF LAKE AND STATE OF OHIO AND KNOWN AS BEING PART OF SUBLOT NO. 362 IN THE SEVENTH SALIDA SUBDIVISION AS SHOWN BY THE RECORDED PLAY IN VOLUME D OF MAPS, PAGE 9 OF LAKE COUNTY RECORDS ALSO BEING A PART OF ORIGINAL MENTOR TOWNSHIP LOT NO. 7, TRACT NO. 16 OF SAID CITY.

BASIS OF BEARINGS:
ARE TO ASSUMED MERIDIAN ALONG CHESTNUT STREET, DUE NORTH

ALL IRON PINS SET ARE $\frac{5}{8}$"x30" REBAR WITH CAP "P.K. 7249"

20 0 20 40

Scale: 1" = 20'

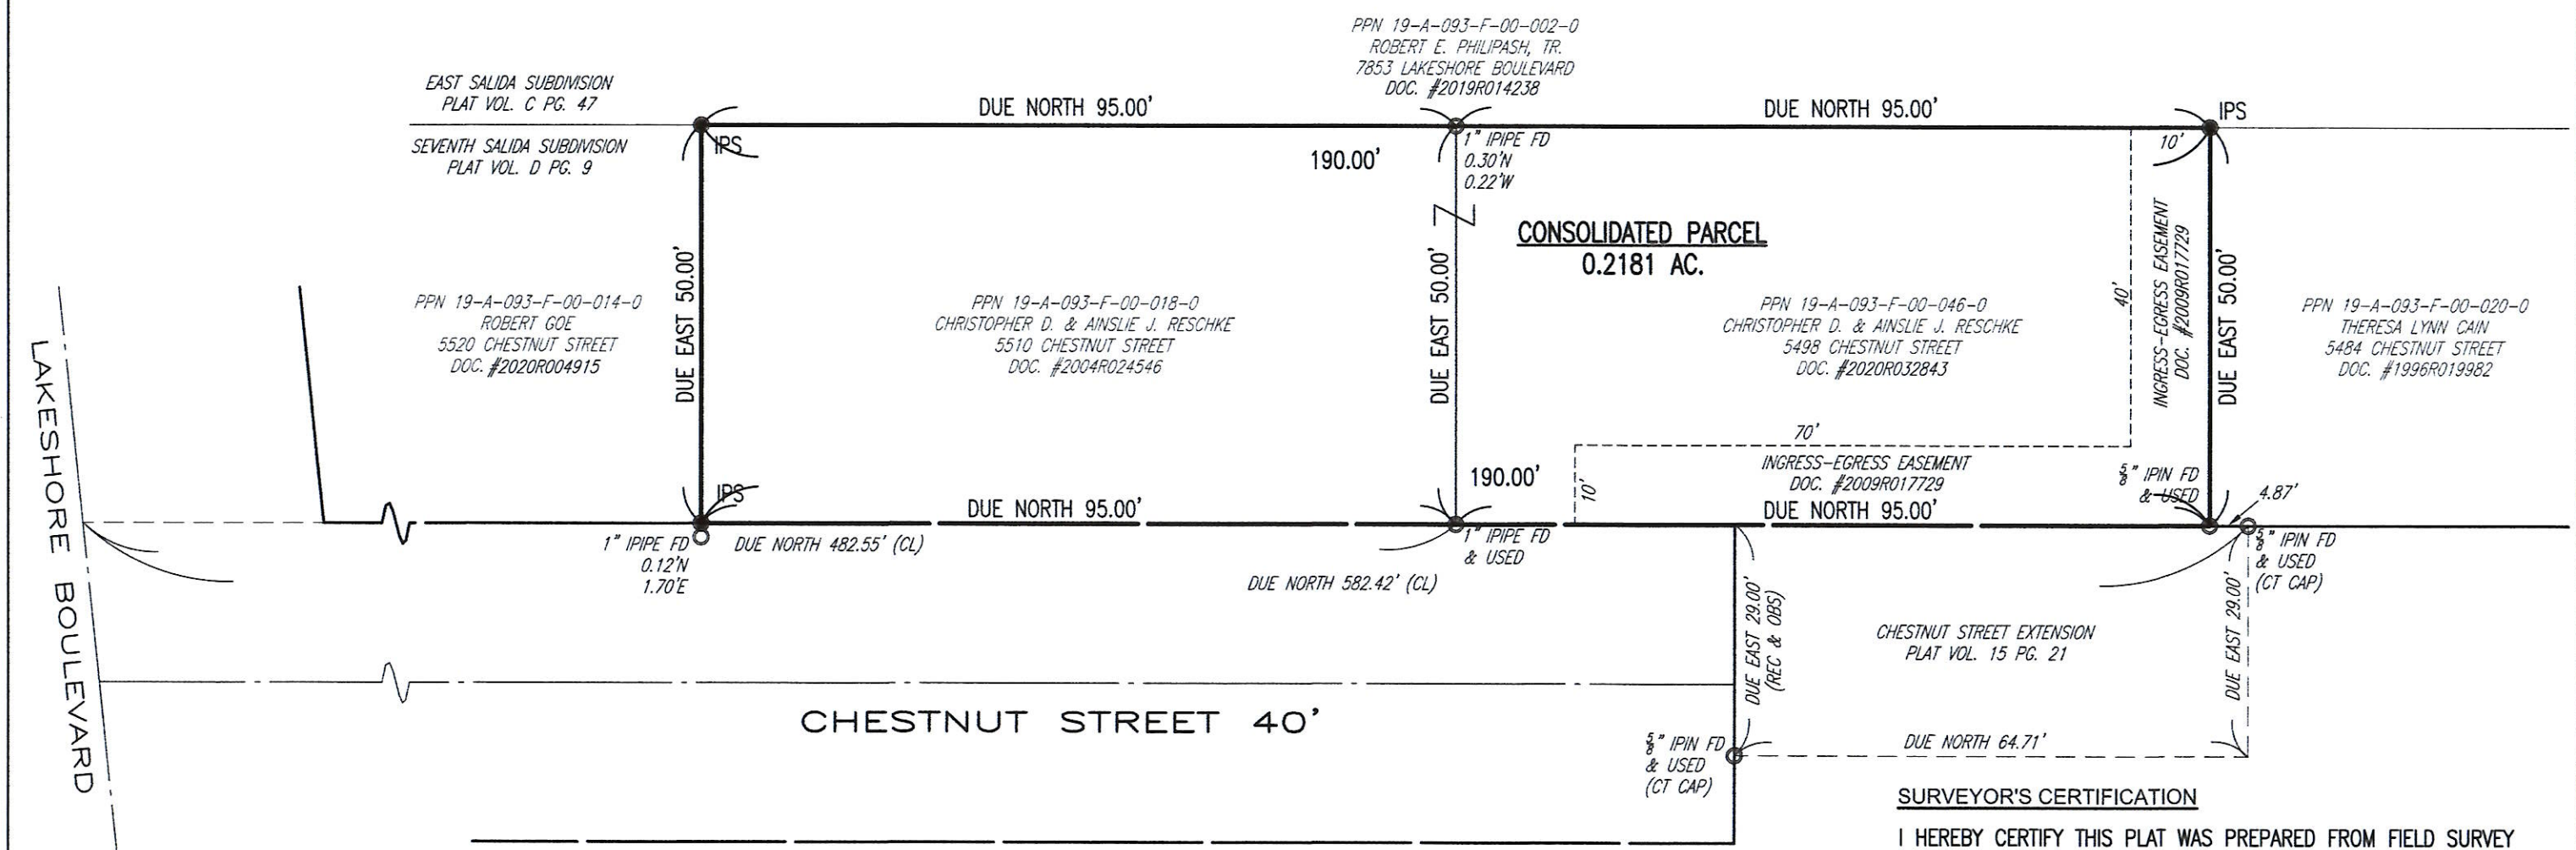

SURVEYOR'S CERTIFICATION

I HEREBY CERTIFY THIS PLAT WAS PREPARED FROM FIELD SURVEY MADE UNDER MY DIRECT SUPERVISION. MONUMENTS WERE FOUND OR SET AS INDICATED. DIMENSIONS ARE EXPRESSED IN FEET AND DECIMAL PARTS THEREOF. BEARINGS REFER TO ASSUMED MERIDIAN ALONG THE CENTERLINE OF CHESTNUT STREET, DUE NORTH. ALL OF WHICH ARE CORRECT TO THE BEST OF MY KNOWLEDGE AND BELIEF. THIS PLAT WAS PREPARED IN ACCORDANCE WITH THE PROVISIONS OF CHAPTER 473337 OF THE OHIO ADMINISTRATIVE CODE, AUGUST 23, 2023.

STATE OF OHIO
PETER JEFFREY KNEZEVIC
7249
REGISTERED
SURVEYOR

8-23-23

BY: _____

PETER J. KNEZEVIC
REGISTERED SURVEYOR #7249
8990 RIVERWOOD WAY
KIRTLAND, OHIO 44094
CELL: 440.479.6834