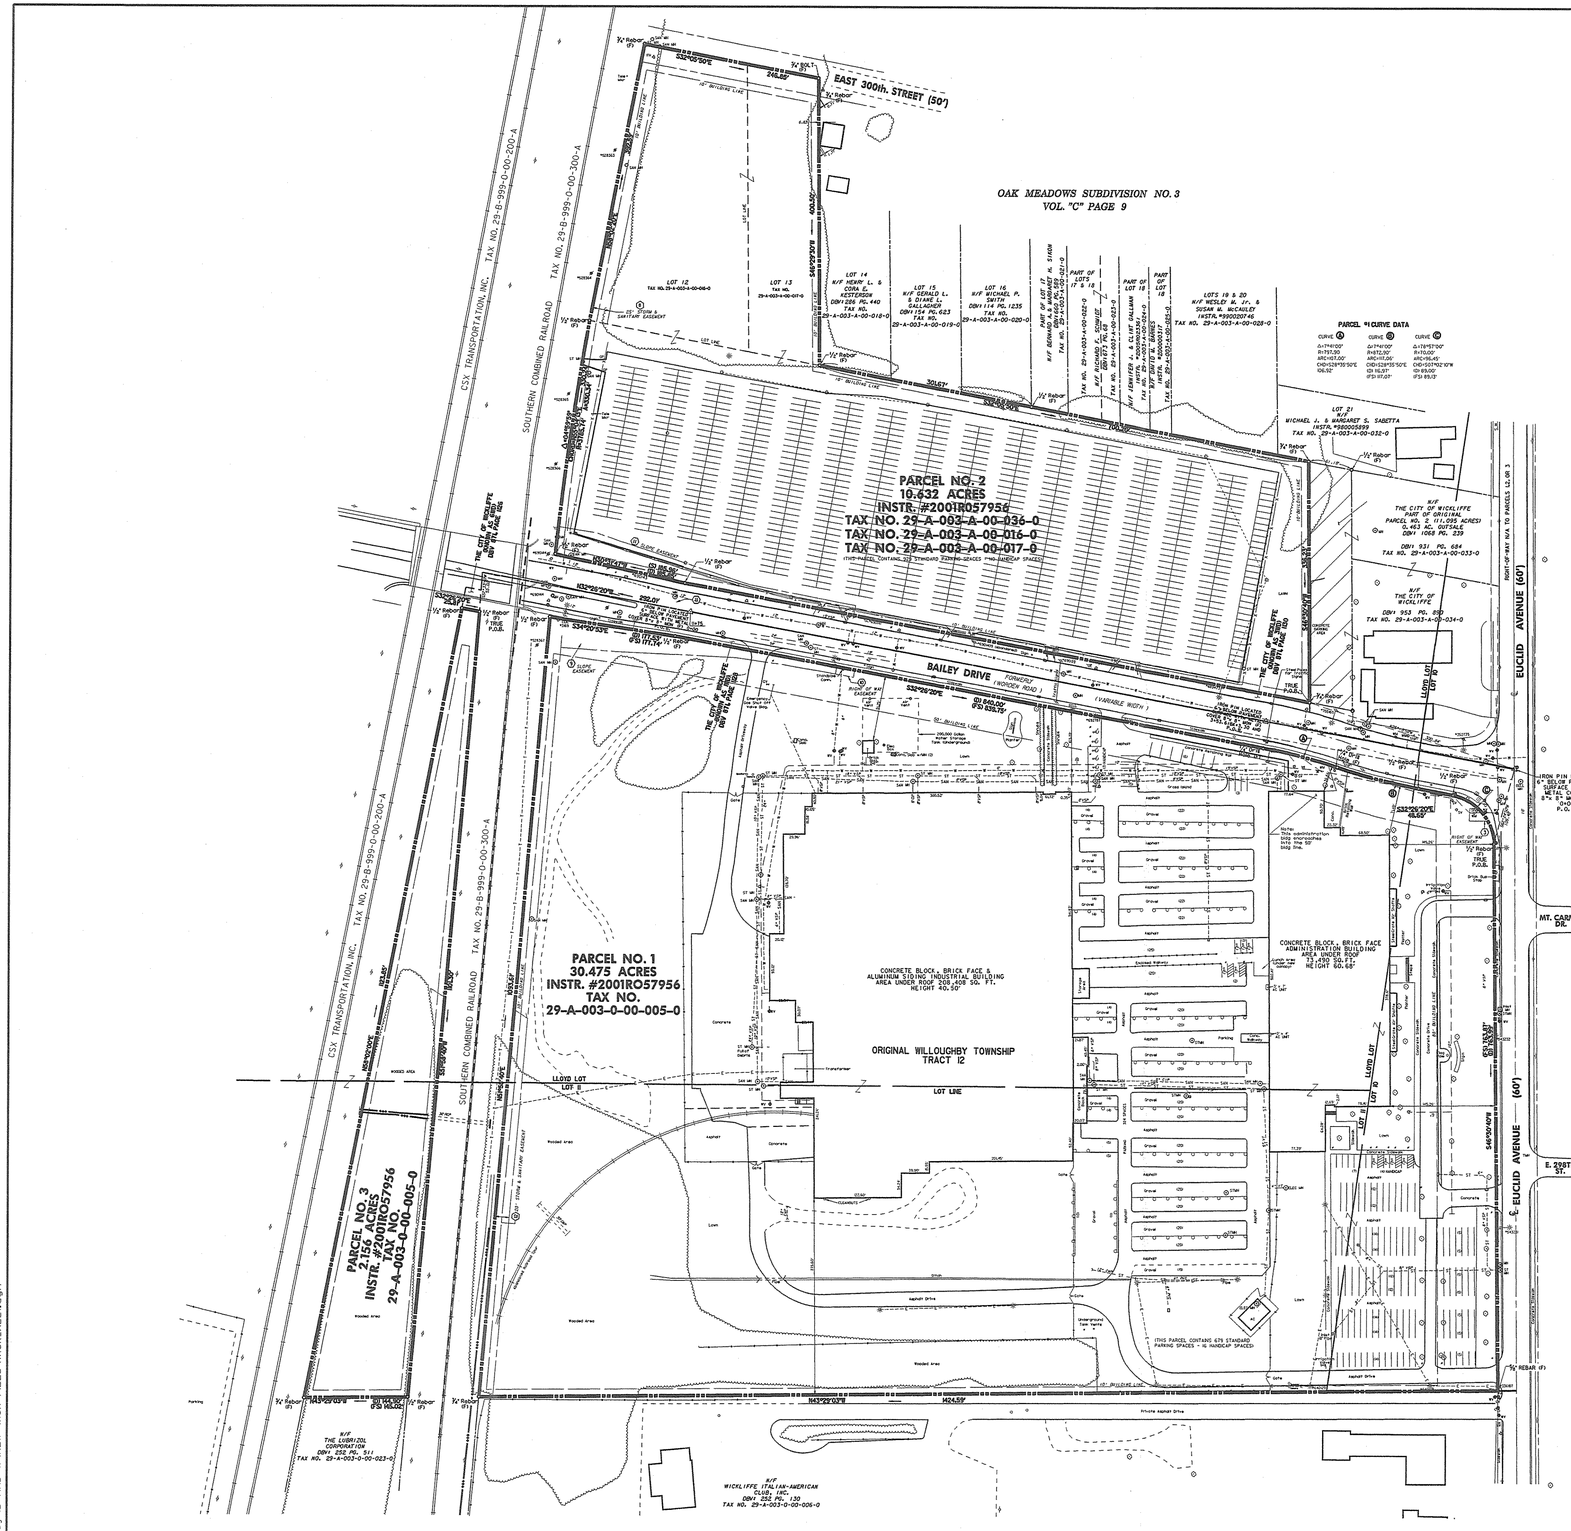
EAST 300th. STREET (50')
OAK MEADOWS SUBDIVISION NO. 3
VOL. "C" PAGE 9
PARCEL NO. 2
10.632 ACRES
INSTR. #200IRO57956
TAX NO. 29-A-003-A-00-036-0
TAX NO. 29-A-003-A-00-016-0
TAX NO. 29-A-003-A-00-017-0
PARCEL NO. 1
30.475 ACRES
INSTR. #200IRO57956
TAX NO.
29-A-003-0-00-005-0
PARCEL NO. 3
2.156 ACRES
INSTR. #200IRO57956
TAX NO.
PARCEL #1 CURVE DATA
BAILEY DRIVE
EUCLID AVENUE (60')
E. 298TH ST.
MT. CARMEL DR.
LLOYD LOT
LOT LINE
ORIGINAL WILLOUGHBY TOWNSHIP TRACT 12
CSX TRANSPORTATION, INC. TAX NO. 29-B-999-0-00-200-A
SOUTHERN COMBINED RAILROAD TAX NO. 29-B-999-0-00-300-A
CONCRETE BLOCK, BRICK FACE & ALUMINUM SIDING INDUSTRIAL BUILDING AREA UNDER ROOF 208,408 SQ. FT. HEIGHT 40'± 50'
CONCRETE BLOCK, BRICK FACE ADMINISTRATION BUILDING AREA UNDER ROOF 33,490 SQ.FT. HEIGHT 60.68'
(THIS PARCEL CONTAINS 676 STANDARD PARKING SPACES - 16 HANDICAP SPACES)
N/F THE CITY OF WICKLIFFE PART OF ORIGINAL PARCEL NO. 2 (11.095 ACRES) 0.463 AC. OUTSALE DBV: 1068 PG. 239
DBV 931 PG. 684 TAX NO. 29-A-003-A-00-033-0
N/F THE CITY OF WICKLIFFE DBV 953 PG. 870 TAX NO. 29-A-003-A-00-034-0
N/F WICKLIFFE ITALIAN-AMERICAN CLUB, INC. DBV: 252 PG. 130 TAX NO. 29-A-003-0-00-006-0
N/F THE LUBRIZOL CORPORATION DBV: 252 PG. 511 TAX NO. 29-A-003-0-00-023-0
½" REBAR (F)
P.O.B.
TRUE P.O.B.
