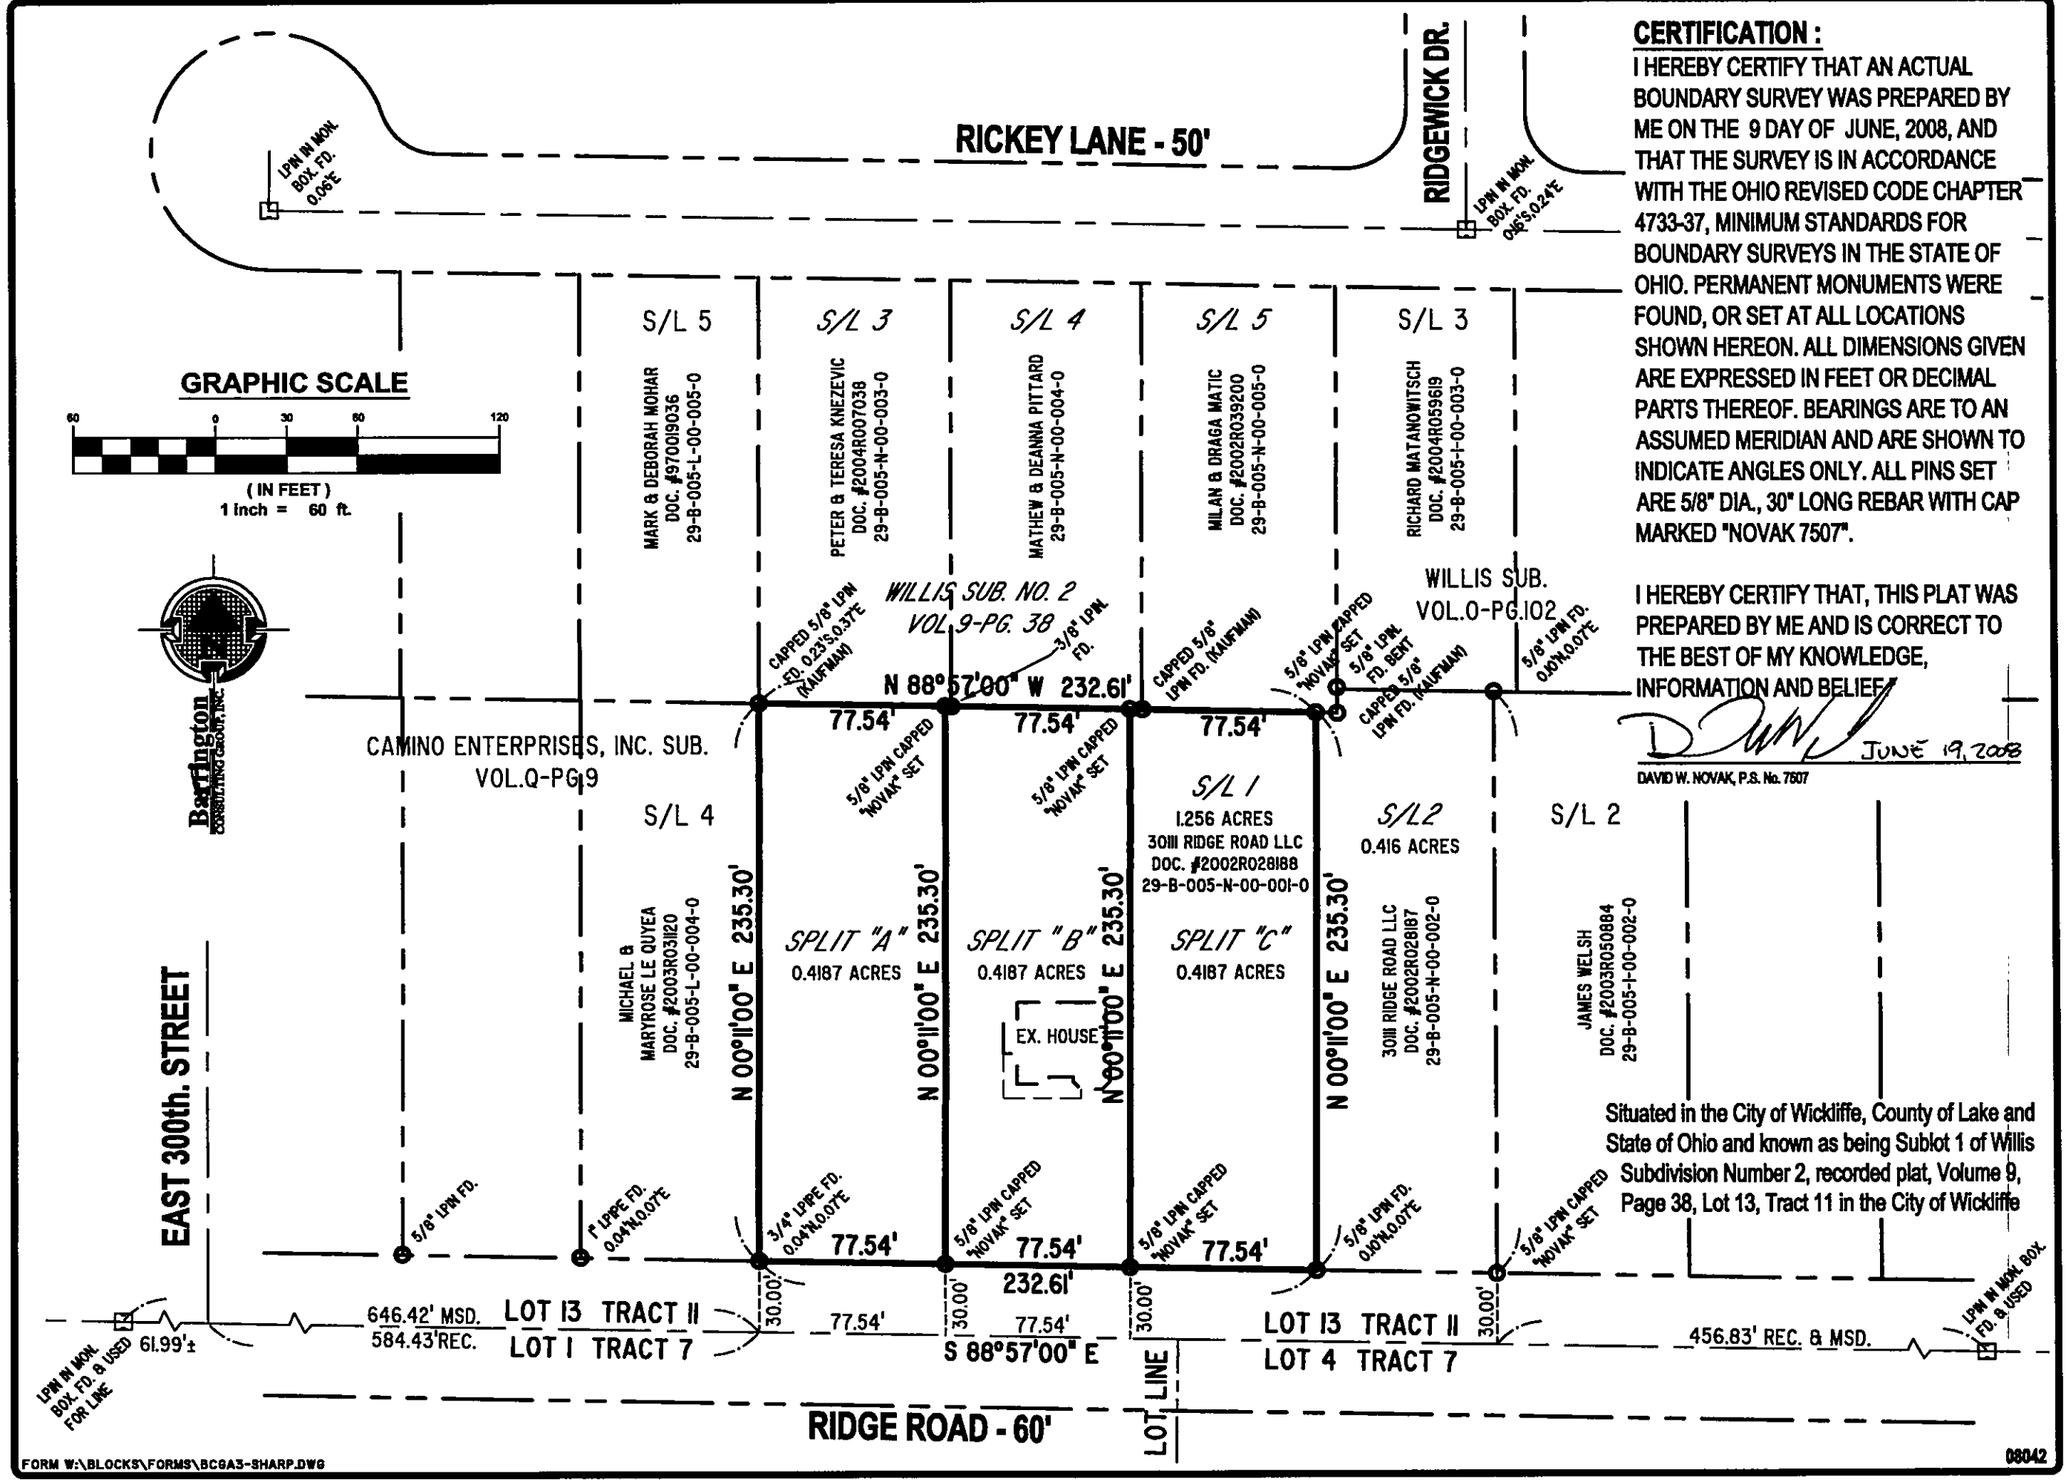

CERTIFICATION :

I HEREBY CERTIFY THAT AN ACTUAL BOUNDARY SURVEY WAS PREPARED BY ME ON THE 9 DAY OF JUNE, 2008, AND THAT THE SURVEY IS IN ACCORDANCE WITH THE OHIO REVISED CODE CHAPTER 4733-37, MINIMUM STANDARDS FOR BOUNDARY SURVEYS IN THE STATE OF OHIO. PERMANENT MONUMENTS WERE FOUND, OR SET AT ALL LOCATIONS SHOWN HEREON. ALL DIMENSIONS GIVEN ARE EXPRESSED IN FEET OR DECIMAL PARTS THEREOF. BEARINGS ARE TO AN ASSUMED MERIDIAN AND ARE SHOWN TO INDICATE ANGLES ONLY. ALL PINS SET ARE 5/8" DIA., 30" LONG REBAR WITH CAP MARKED "NOVAK 7507".

I HEREBY CERTIFY THAT, THIS PLAT WAS PREPARED BY ME AND IS CORRECT TO THE BEST OF MY KNOWLEDGE, INFORMATION AND BELIEF.

JUNE 19, 2008

DAVID W. NOVAK, P.S. No. 7507

REVISIONS	BY
6/18/08	TDR

Barrington
CONSULTING GROUP, INC.
9114 TYLER BLVD., MENTOR, OHIO 44060
PHONE 440.205.1260 FAX 440.205.1262
www.BarringtonCGI.com

STATE OF OHIO
DAVID W. NOVAK
S-7507
SURVEYOR

LOT SPLIT

S/L 1 WILLIS SUB. NO. 2 PPN. 29-B-005-N-00-001-0
30111 RIDGE ROAD, WICKLIFFE, OHIO 44092

K & F QUALITY HOMES INC.

DRAWN TDR
CHECKED DWN
DATE 6/3/08
SCALE 1"=60'
JOB NO. 08042
SHEET 1 OF 1 SHEETS

W:\2008\08042\08042 2008\08010.dwg, 6/19/2008 2:02:51 PM, Copyright Barrington Consulting Group

Situated in the City of Wickliffe, County of Lake and State of Ohio and known as being Sublot 1 of Willis Subdivision Number 2, recorded plat, Volume 9, Page 38, Lot 13, Tract 11 in the City of Wickliffe