LOT SPLIT MAP for DAVID SNOOK BEING PART OF ORIGINAL WILLOUGHBY TOWNSHIP LOT NO. 1 TRACT NO. 7 CITY OF WICKLIFFE LAKE COUNTY, OHIO FEBRUARY, 2003

BY: PETER J. KNIEZEVIC
REGISTERED SURVEYOR NO. 4499

Peter Joseph Kniezevic April 22, 2003

STATE OF OHIO
PETER JOSEPH KNIEZEVIC
4499
REGISTERED SURVEYOR

N

SCALE 1"=40'
0 20 40 80

NOTES:

ALL PINS SET ARE 5/8" DIA. REBAR, 30" LONG (CAPPED "PK 4499")
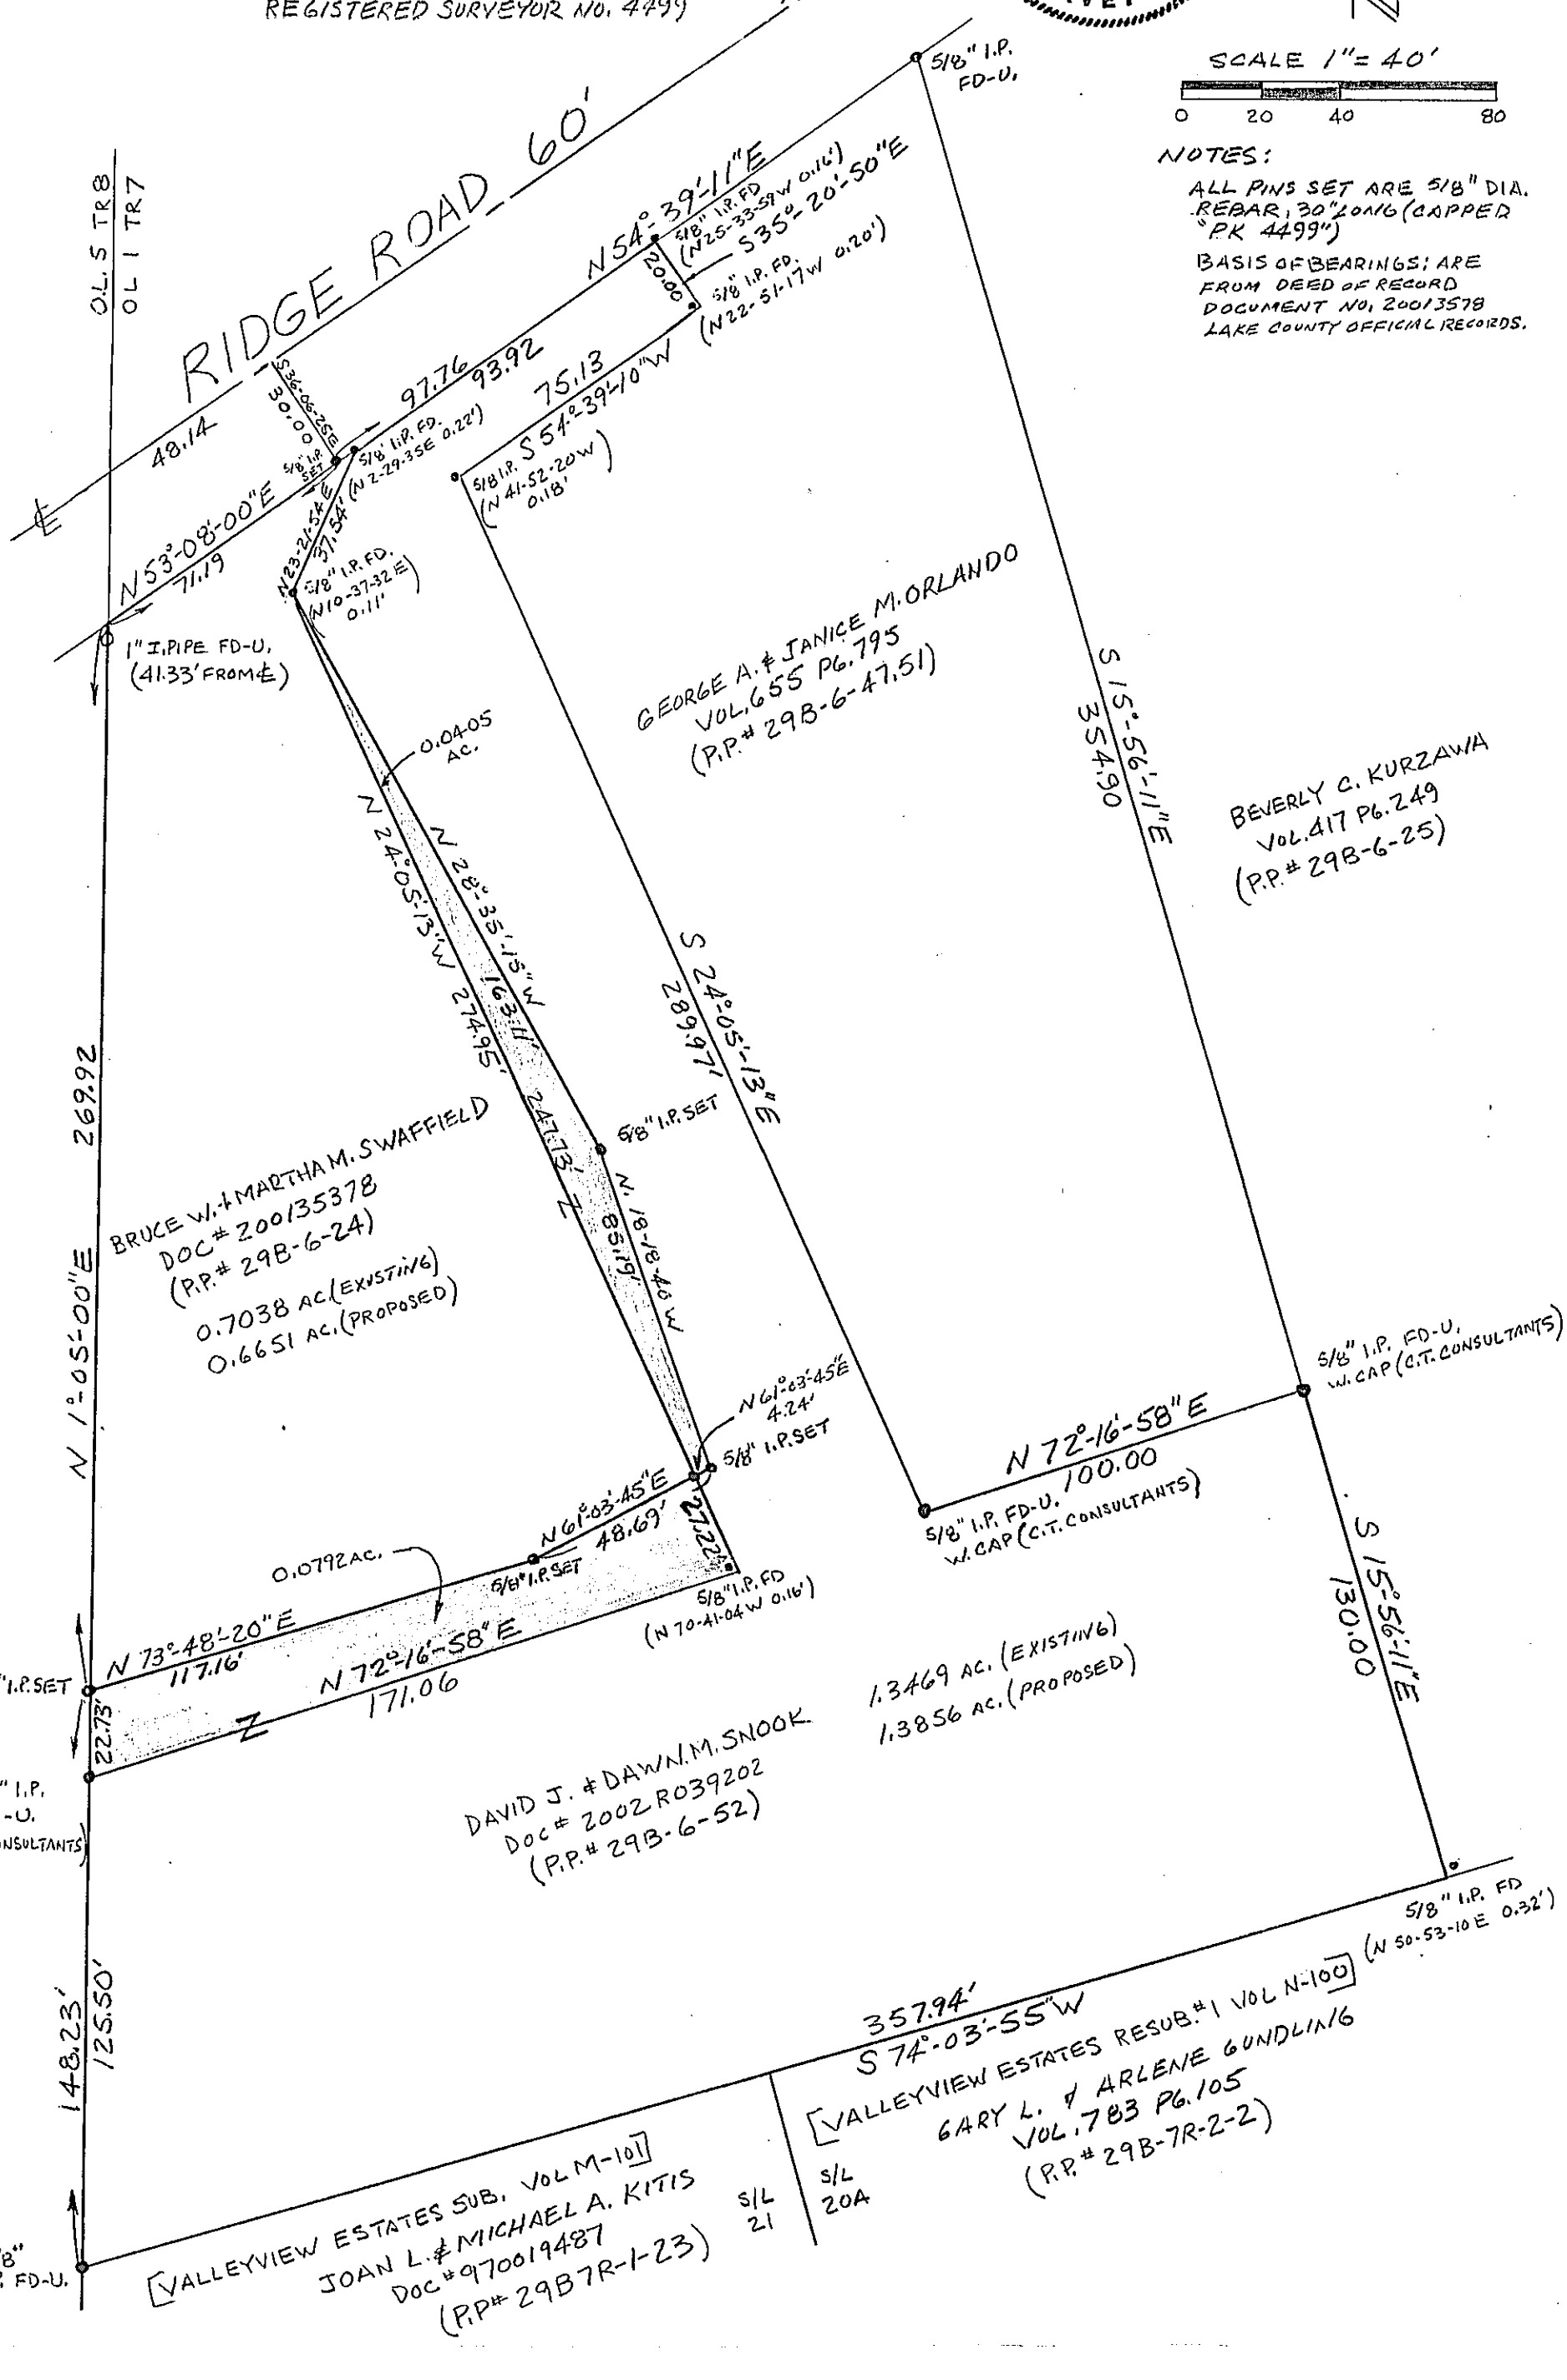
BASIS OF BEARINGS: ARE FROM DEED OF RECORD DOCUMENT NO. 200013578 LAKE COUNTY OFFICIAL RECORDS.