TANSKI LOT SPLIT

OUT OF PERMANENT PARCEL NUMBER 29B-6A-31 (PARCEL E)
BEING PART OF ORIGINAL LOT NO. 5, TRACT 7 IN WILLOUGHBY TOWNSHIP,
CITY OF WICKLIFFE, COUNTY OF LAKE AND STATE OF OHIO

North

50 0 50 100
SCALE 1"=50'

STATE OF OHIO
PETER JOSEPH KNEZEVIC
4499
REGISTERED SURVEYOR

SURVEYOR'S CERTIFICATION:

DISTANCES SHOWN HEREON ARE IN FEET AND DECIMAL PARTS THEREOF. BEARING SHOWN ARE BASED UPON AN ASSUMED MERIDIAN AND ARE FOR THE SOLE PURPOSE OF DESCRIBING THE RELATIVE ANGULAR VALUE BETWEEN LINES, ALL OF WHICH I HEREBY CERTIFY TO BE CORRECT TO THE BEST OF MY KNOWLEDGE AND BELIEF.
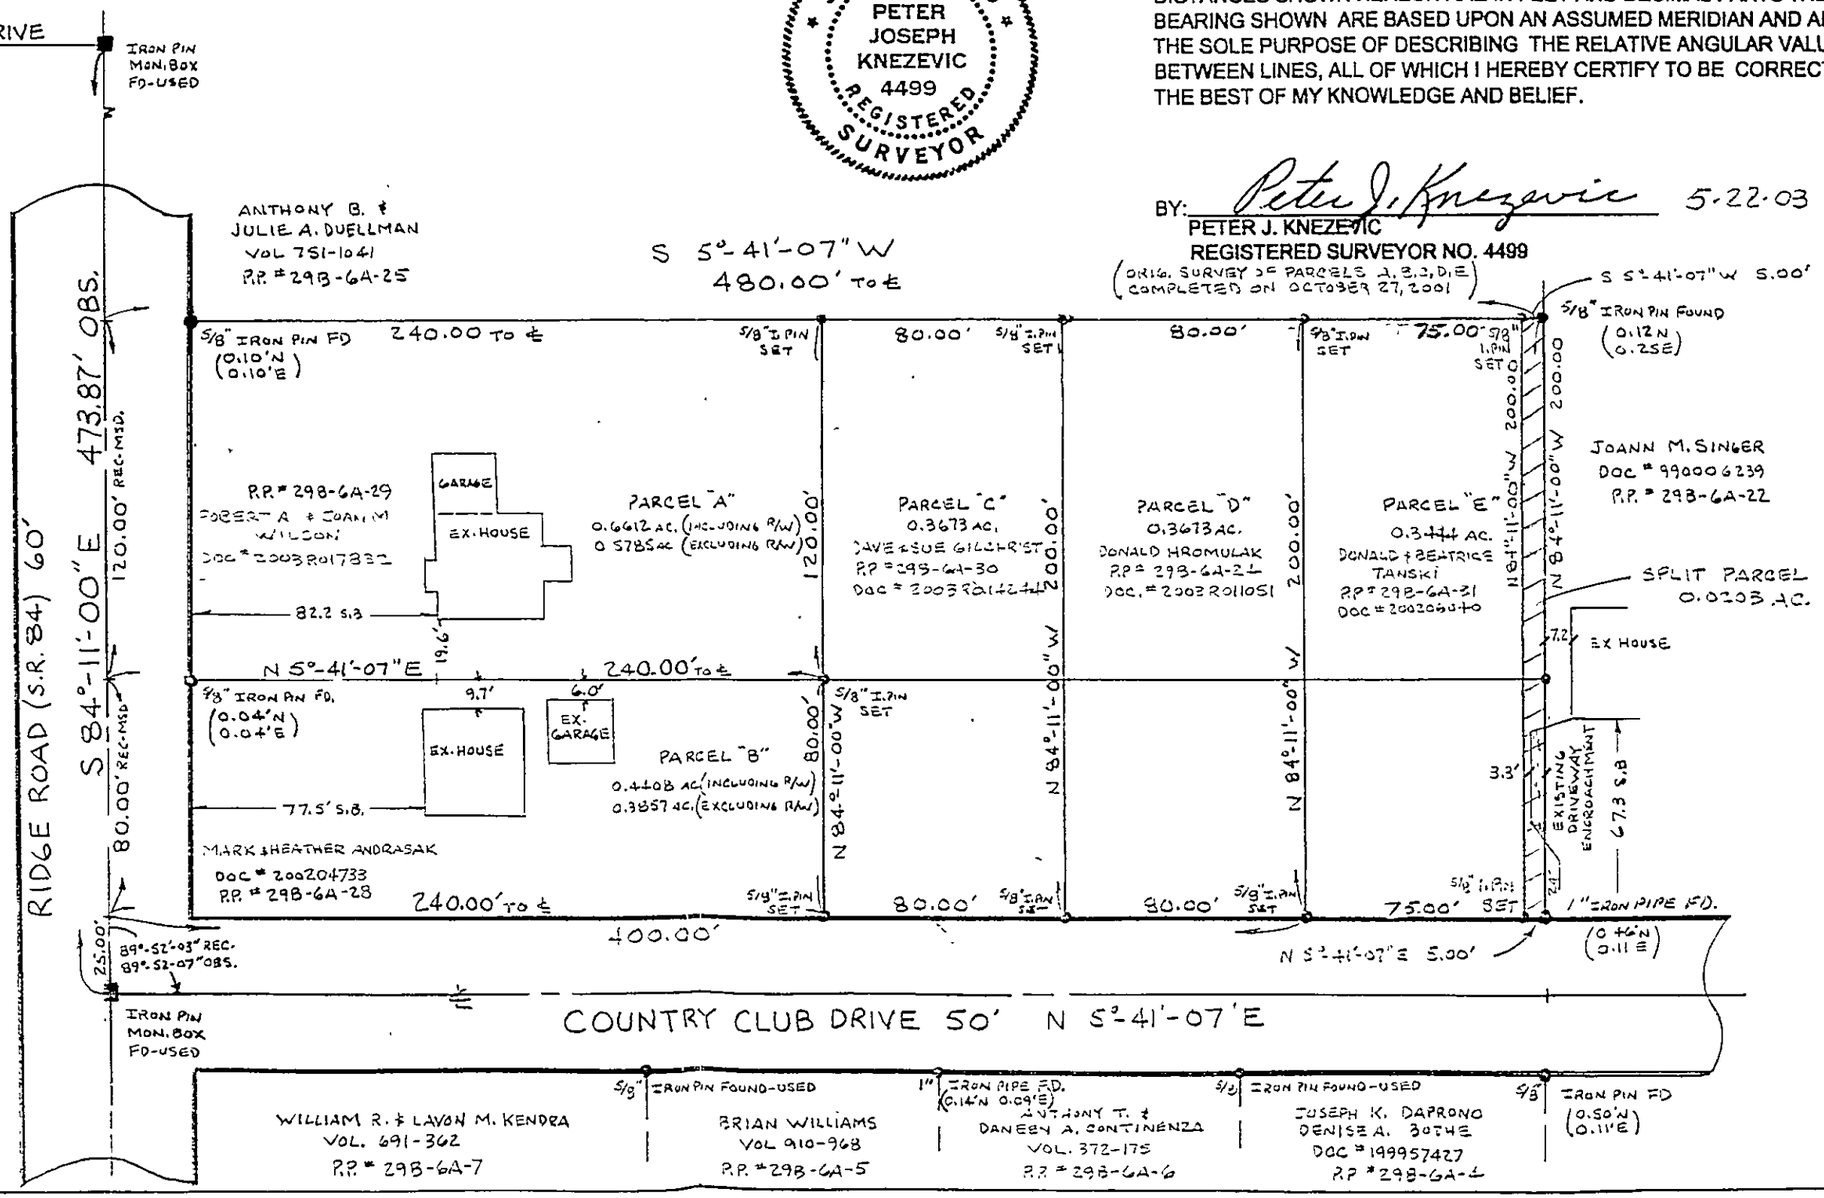
BY: Peter J. Knezevic 5-22-03
PETER J. KNEZEVIC
REGISTERED SURVEYOR NO. 4499
(ORIG. SURVEY OF PARCELS A, B, C, D, E COMPLETED ON OCTOBER 27, 2001)