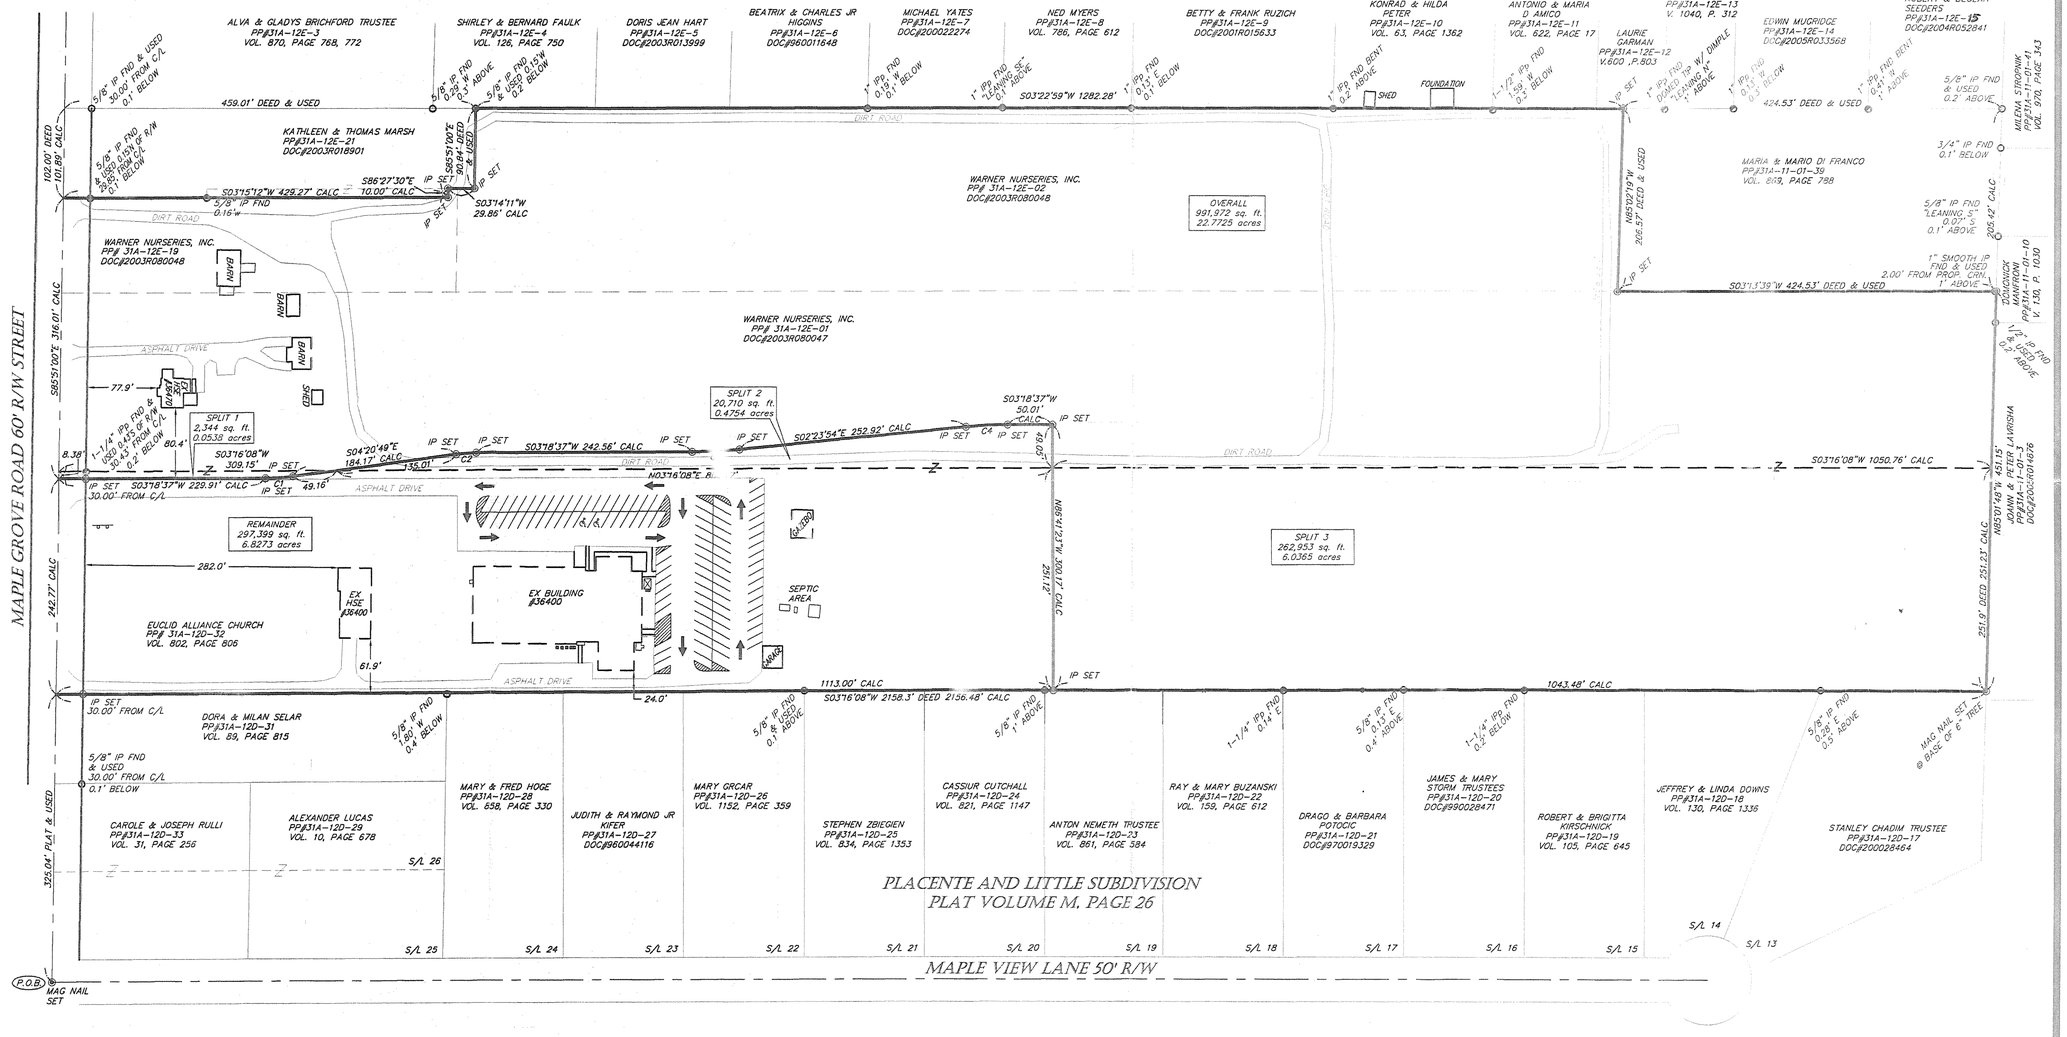

BEARINGS ARE TO AN ASSUMED MERIDIAN AND ARE USED TO DENOTE ANGLES ONLY

ALL IRON PINS SET ARE 5/8" x 30" REBAR CAPPED AZTECH #8249

REFERENCES:
PLACENTE & LITTLE SUBDIVISION PLAT VOLUME M, PAGE 26

CURVE TABLE

CURVE	LENGTH	RADIUS	TANGENT	CHORD	BEARING	DELTA
C1	30.74'	230.00'	15.39'	30.72'	S00°31'06"E	7°39'26"'
C2	22.72'	170.00'	11.38'	22.70'	N00°31'06"W	7°39'26"'
C3	52.81'	530.00'	26.43'	52.79'	S00°27'22"W	5°42'31"'
C4	46.83'	470.00'	23.43'	46.81'	N00°27'22"E	5°42'31"'

GRAPHIC SCALE

80 0 40 80 160 320

(IN FEET)
1 inch = 80 ft.

STATE OF OHIO
STAN R. LOCH 8249
REGISTERED PROFESSIONAL SURVEYOR

I CERTIFY THAT I HAVE SURVEYED THE PREMISES AND PREPARED THE SURVEY MAP IN ACCORDANCE WITH THE PROVISIONS OF CHAPTER 4733-37 OF THE OHIO ADMINISTRATIVE CODE.

11-5-05

STAN LOCH — DATE
REG SURVEYOR #8249

38879 MENTOR AVENUE SUITE A
WILLOUGHBY OHIO 44094
440-602-9071
AZTECH
FAX 602-9401
ENGINEERING and SURVEYING
Civil Engineering · Land Surveying

SHEET CONTENT

LOT SPLIT & CONSOLIDATION SURVEY FOR WARNER NURSERIES, INC. & EUCLID ALLIANCE CHURCH

DOC#2003R080047, 2003R080048 & VOL. 802, PAGE 806
PART OF LOT 1, TRACT 6
CITY OF WILLOUGHBY HILLS, LAKE COUNTY
STATE OF OHIO
NOVEMBER 1ST, 2005

REVISIONS

NO.	DATE	DESCRIPTION	BY
1	11/8/05	REVISED PER COUNTY	CL

HORIZ SCALE: 1" = 80'	VERT SCALE:
DRAWN BY: CL	DATE: 11/4/05
CHECKED BY: SRL	DRAWING NO: 141622
JOB NO: 141622	SHEET: 1 OF 1