CALC. BY	LAK – 174 – 2.90	OHIO	24
DATE	LAKE COUNTY	FHWA 5	26
CHKD. BY		REGION	
DATE	PLAN NO. 12D10046		3 / 3

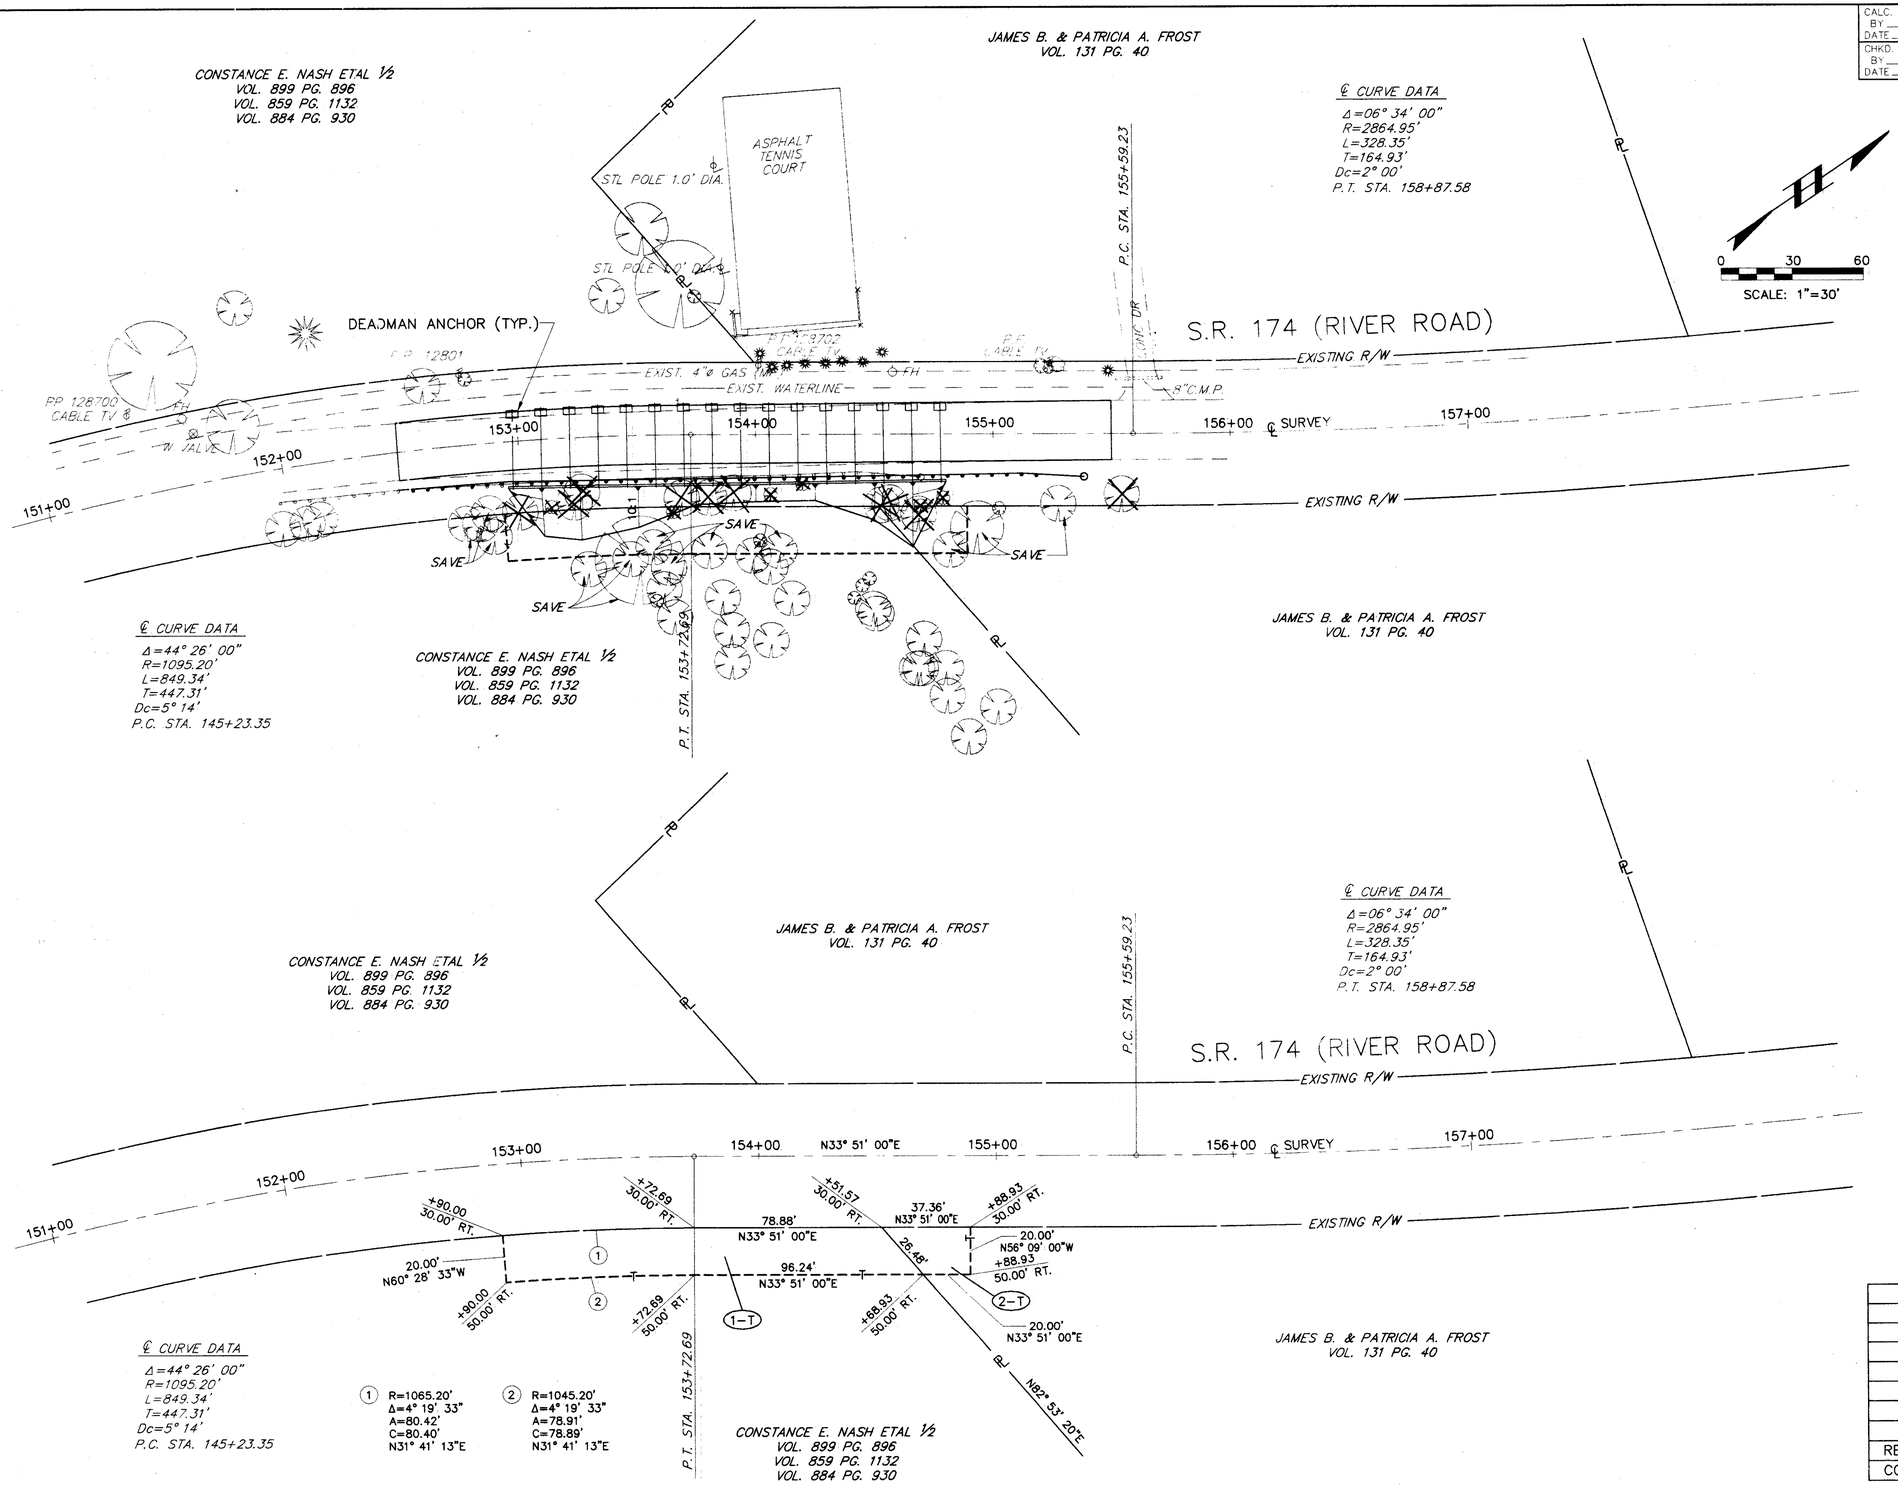

FUNDS: LOCAL

REV.	DATE	DESCRIPTION
COMPLETION DATE:		

R/W PLAN STA. 151+00 TO STA. 157+00