FHWA REGION	STATE	PROJECT	
5	OHIO		

40
171

FOR GUARDRAIL QUANTITIES SEE SHEET 52.
FOR DRAINAGE QUANTITIES SEE SHEET 21.

LAKE COUNTY
LAK-2-0.00

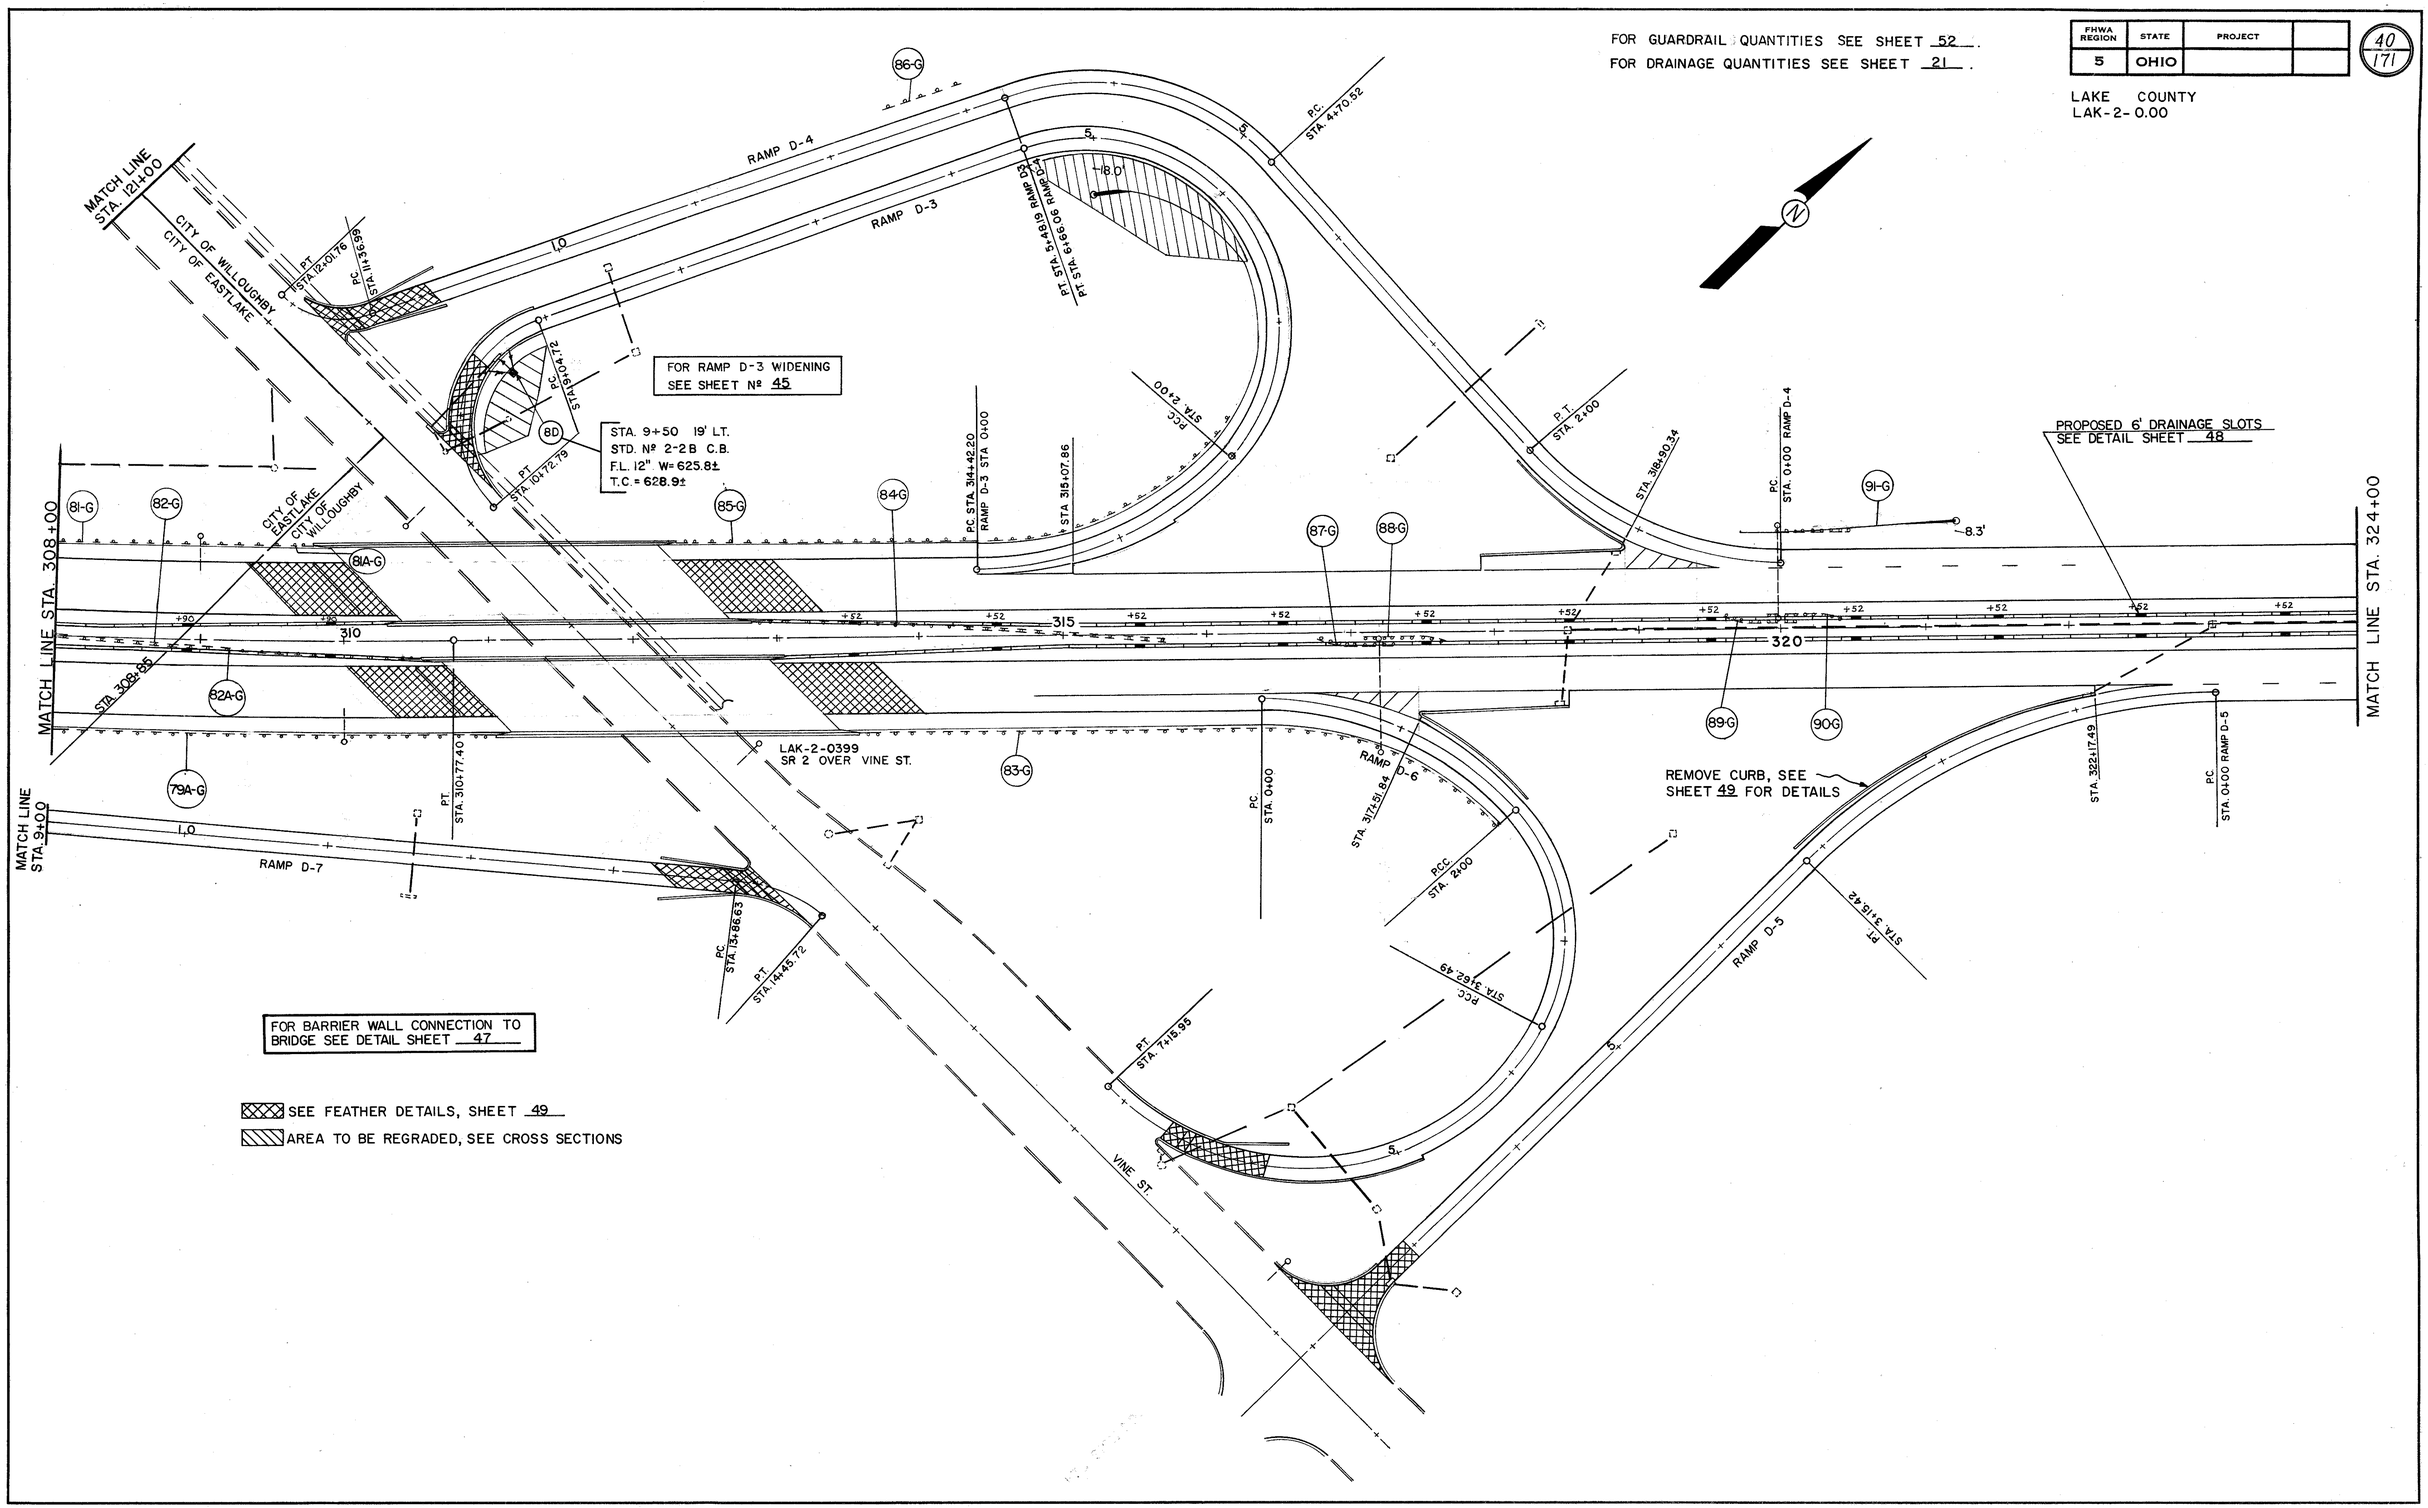

STA. 308+00 TO STA. 324+00