FHWA REGION	STATE	PROJECT	
5	OHIO		

LAKE COUNTY
LAK-2-0.00

48
171

CONCRETE BARRIER DETAILS

CONCRETE BARRIER, TYPE D, MODIFIED AS PER PLAN

SCALE: 1" = 1'-0"

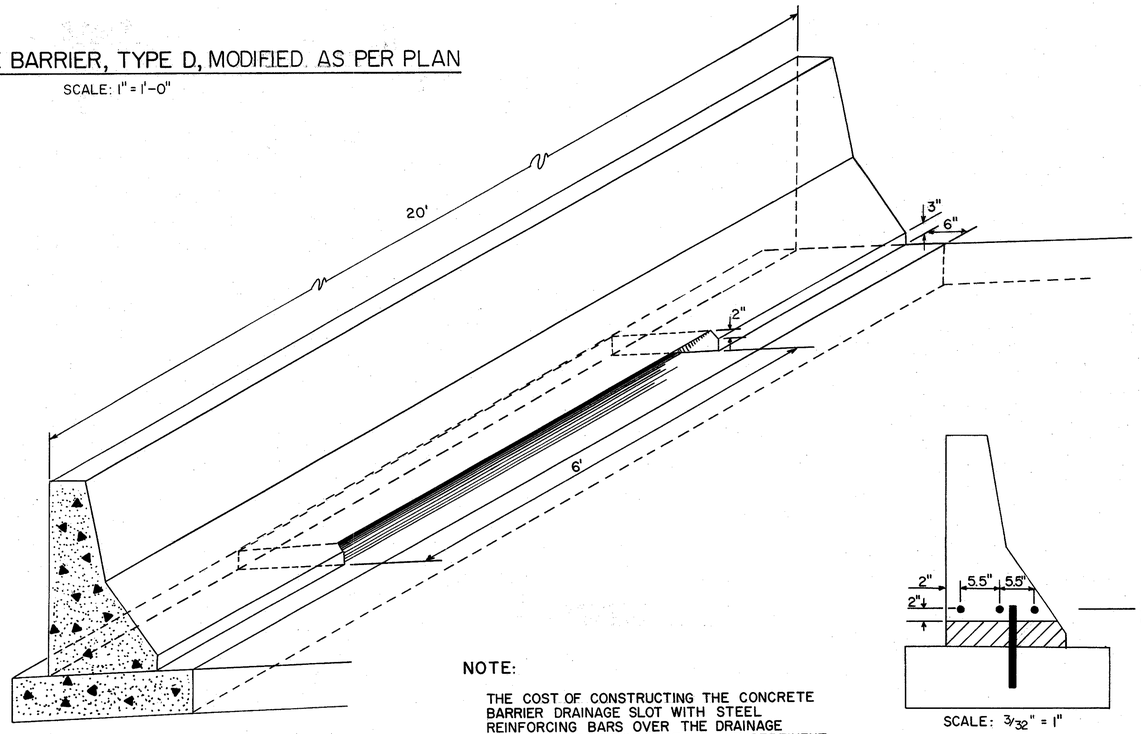

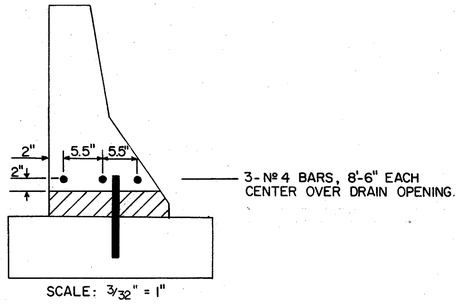

SCALE: 3/32" = 1"

NOTE:

THE COST OF CONSTRUCTING THE CONCRETE BARRIER DRAINAGE SLOT WITH STEEL REINFORCING BARS OVER THE DRAINAGE OPENING IS TO BE INCLUDED IN THE PERTINENT BID ITEM 622 CONCRETE BARRIER, TYPE D, MOD. AS PER PLAN. SEE NOTE ON SHEET № 7.

*TYPICAL CONCRETE BARRIER JUNCTION (ROADWAY TO BRIDGE)

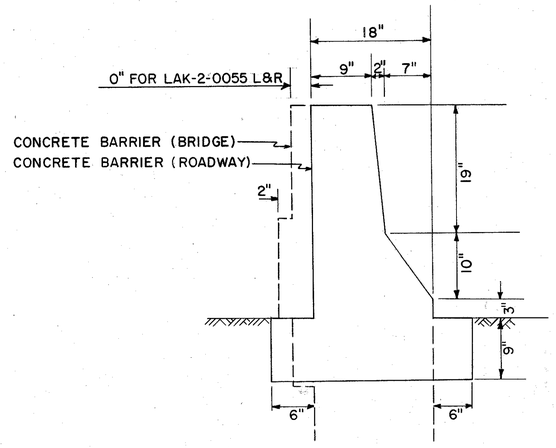

*TYPICAL TO BRIDGES LAK-2-0530 L&R AND LAK-2-0055 L & R.

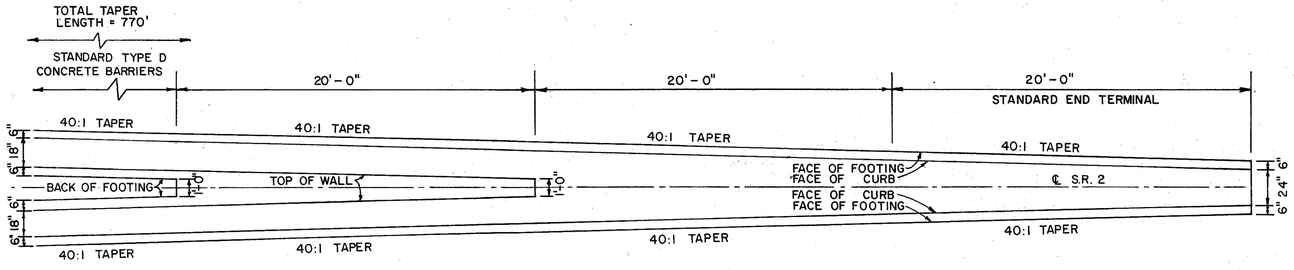

BARRIER WALL END TERMINAL DETAIL

SCALE: 1" = 4'-0"