FED. RD. DIVISION	STATE	PROJECT	
2	OHIO		

LAK-2-0.02

131
141

NOTES:

OUTLINES

ALL OUTLINES SHALL BE TWO INCHES WIDE UNLESS SHOWN OTHERWISE ON THE LAYOUT.

CORNER RADIUS

CORNER RADIUS SHALL BE GOVERNED BY THE HORIZONTAL WIDTH DIMENSION OR THE VERTICAL DIMENSION OF THE SIGN, WHICHEVER IS SMALLER:
UP TO 2½' USE 3" CORNER RADIUS,
3' TO 4½' USE 6" CORNER RADIUS,
5' TO 6½' USE 9" CORNER RADIUS,
7' AND UP USE 12" CORNER RADIUS.

ARROWS

ALL DIAGONAL ARROWS SHALL BE PLACED AT 45° UNLESS SPECIFIED OTHERWISE ON THE LAYOUT. DETAILS OF ARROWS A-1, B-1, C-1, A-5, B-5, C-5, ETC. ARE SHOWN ON SIGN DESIGN SHEETS IA.

MARKERS

DETAILS OF ROUTE MARKERS SUCH AS M-1C-36-2, M-2C-36-2, M-5C-36-2, ETC. ARE SHOWN ON THE SIGN DESIGN SHEETS HAVING THE CORRESPONDING CODE NUMBERS.

LETTERING

LETTERING SHOWN AS "U.C." AND "L.C." INDICATES "UPPER CASE INTERSTATE" AND "LOWER CASE INTERSTATE" RESPECTIVELY. LETTERING SHOWN AS "E" INDICATES "E SERIES".

DIMENSIONING

DIMENSIONING SUCH AS A ⊢21⊣ 4 ⊢ B SHALL BE INTERPRETED AS BEING ACCUMULATIVE, THE DISTANCE FROM POINT A TO POINT B, IN THIS EXAMPLE, BEING 25 INCHES. ALL DIMENSIONS GIVEN ON THE LAYOUTS ARE IN INCHES UNLESS OTHERWISE SHOWN.

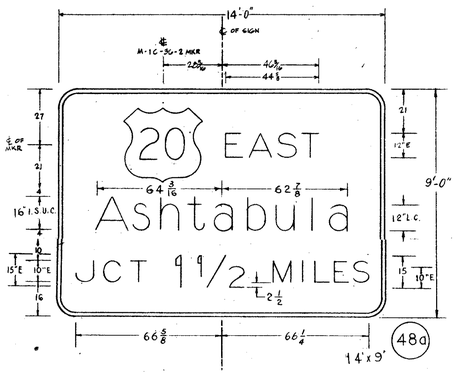

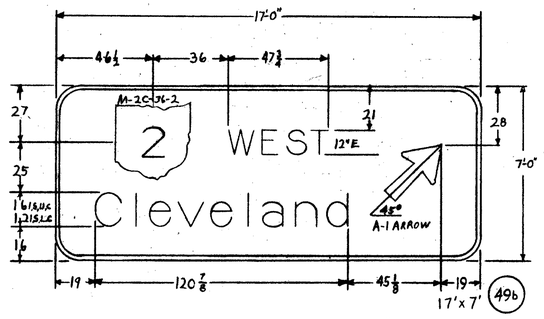

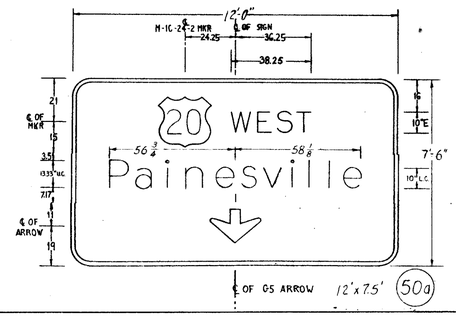

SEE DESIGN NO. 5a 50b

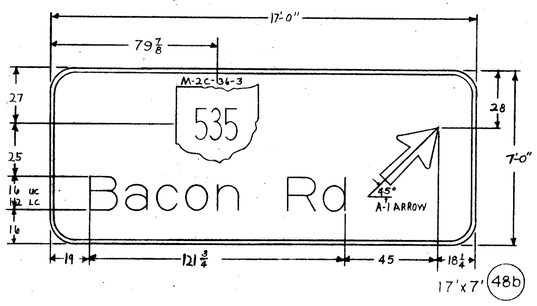

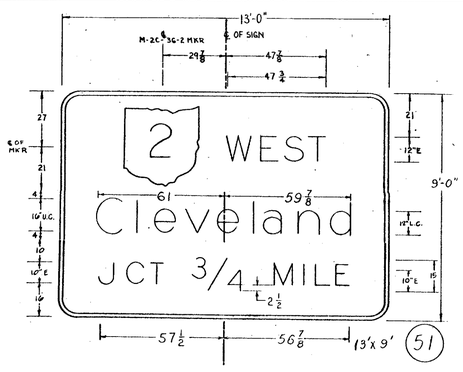

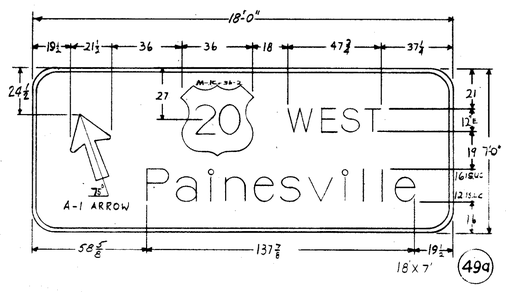

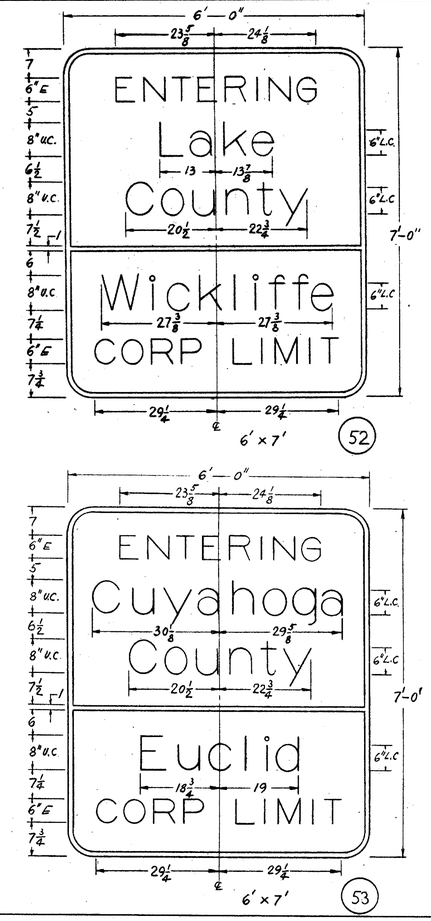

SEE SIGN DESIGN SHEET GK 54 55

E A S T	12" E
8.37 3.00 10.50 2.88 9.12 2.38 8.37	LENGTH 44 5/8
A s h t a b u i a	16" UC 12" LC
16.37 3.37 10.37 4.88 10.12 4.50 7.50 3.62 10.37 6.12 10.25 4.88 10.12 6.12 3.25 4.87 10.37	LENGTH 127 1/16
J C T I I / 2 M I L E S	10" E
6.75 3.50 7.38 2.25 6.75 13.00 4.88 6.37 22.50 13.25 8.50 4.50 2.13 4.50 6.75 3.12 6.75 2.62 7.38	LENGTH 132 7/8

L a k e	8" UC 6" LC
5.12 1.63 5.13 3.00 5.13 1.75 5.13	LENGTH 26 7/8
C o u n t y	8" UC 6" LC
6.37 2.00 5.13 2.37 5.13 3.00 5.13 2.25 3.75 1.75 6.38	LENGTH 43 1/4
W i c k l i f f e	8" UC 6" LC
8.62 2.50 1.62 2.38 5.12 2.50 5.12 2.38 1.62 3.00 1.62 2.25 3.75 1.63 3.75 1.75 5.13	LENGTH 54 3/4
C O R P L I M I T	6" E
4.62 1.50 5.00 2.13 4.75 2.13 4.75 8.13 4.25 1.88 1.25 2.75 3.25 2.75 1.25 1.88 4.25	LENGTH 58 1/2
C u y a h o g a	8" UC 6" LC
6.37 2.75 5.12 2.38 6.37 1.63 5.12 3.00 5.12 2.38 5.12 1.75 5.12 2.38 5.12	LENGTH 59 3/4
E u c l i d	8" UC 6" LC
6.12 2.75 5.12 2.38 5.12 2.50 1.62 3.00 1.62 2.38 5.13	LENGTH 37 3/4
B a c o n R d	16" UC 12" LC
13.00 4.25 10.37 4.88 10.25 3.75 10.38 4.87 10.13 22.62 13.13 3.87 10.25	LENGTH 121 3/4
W E S T	12" E
12.25 4.13 8.37 3.13 9.12 2.38 8.37	LENGTH 47 3/4
P a i n e s v i l l e	16" UC 12" LC
1.62 3.88 10.38 6.13 3.25 6.13 10.12 4.88 10.25 3.38 10.37 3.13 12.75 4.50 3.25 6.13 3.25 6.13 3.25 4.88 10.25	LENGTH 137 7/8
C l e v e l a n d	16" UC 12" LC
12.75 5.38 3.25 4.88 10.25 3.38 12.75 3.13 10.25 5.00 3.25 4.88 10.38 6.12 10.13 4.88 10.25	LENGTH 120 7/8
W E S T	10" E
9.37 3.38 6.75 2.63 7.37 2.00 6.75	LENGTH 38 1/4
P a i n e s v i l l e	13.33 UC 10" LC
9.75 3.25 8.63 5.13 2.62 5.13 8.50 4.00 8.62 2.88 8.62 2.63 10.62 3.75 2.62 5.13 2.62 5.13 2.62 4.00 8.62	LENGTH 114 7/8
J C T 3 / 4 M I L E	10" E
6.75 3.50 7.37 2.25 6.75 12.25 25.00 14.25 8.50 4.50 2.13 4.50 6.75 3.13 6.75 2.62	LENGTH 114 3/8
E N T E R I N G	6" E
4.25 2.12 4.62 1.88 4.25 1.88 4.25 2.13 4.75 2.13 1.25 2.75 4.62 2.13 4.75	LENGTH 47 3/4