MICROFILMED
NOV 3 1992

BR-1-89

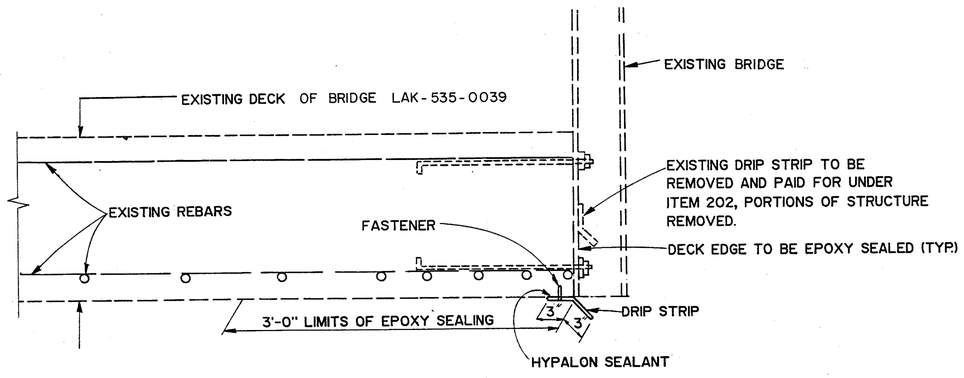

DETAIL A

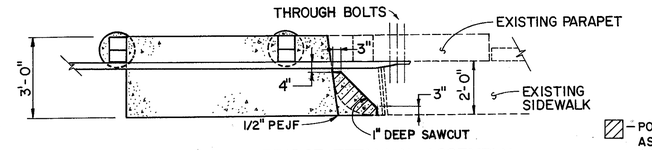

PLAN VIEW-BRIDGE TERMINAL ASSEMBLY

▨ - PORTION OF SIDEWALK REMOVED (3" DEPTH) AS PAID FOR UNDER BRIDGE TERMINAL ASSEMBLY, TYPE A, AS PER PLAN.

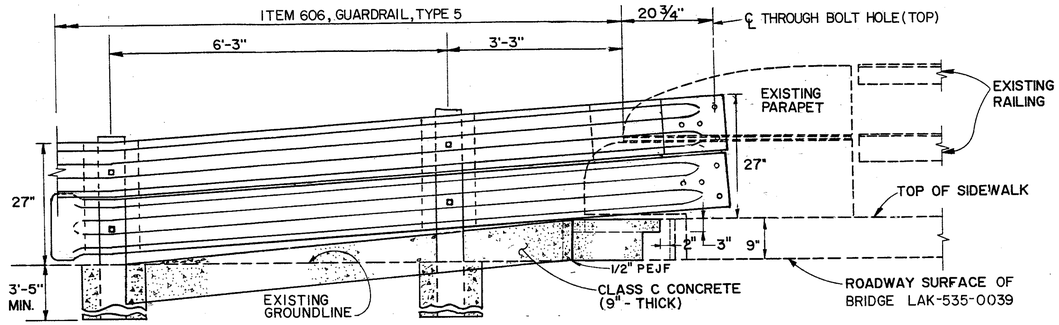

TYPICAL BRIDGE TERMINAL ASSEMBLY STANDARD TYPE A, MODIFIED AS PER PLAN

EXISTING ROCKERS

TYPICAL SCUPPER TREATMENT FOR BRIDGE DECK OVERLAYS.

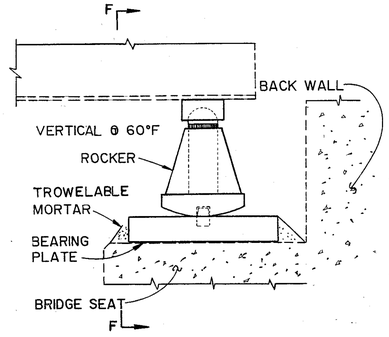

STRAIGHTENED ROCKERS

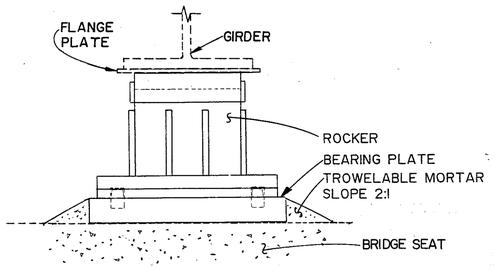

SECTION F-F

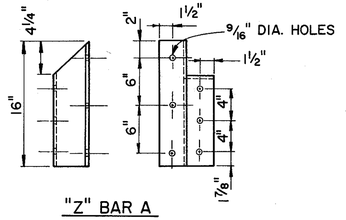

STRUCTURE MOUNTED SIGN POST DETAIL

STATE OF OHIO
DEPARTMENT OF TRANSPORTATION
DISTRICT 12 BRIDGE DEPARTMENT

8 / 13

MISC. DETAILS

BR. NOS. LAK-2/44/535-(1354 ES)/(0385)(0620 SW)(056IR)(056IL)/(0039)

LAKE COUNTY OHIO

DESIGNED	DRAWN	TRACED	CHECKED	REVIEWED	DATE	REVISED
BGW	JPH	JPH	EJA	DWL	1-7-89	