LAKE COUNTY
LAK-2-14.22

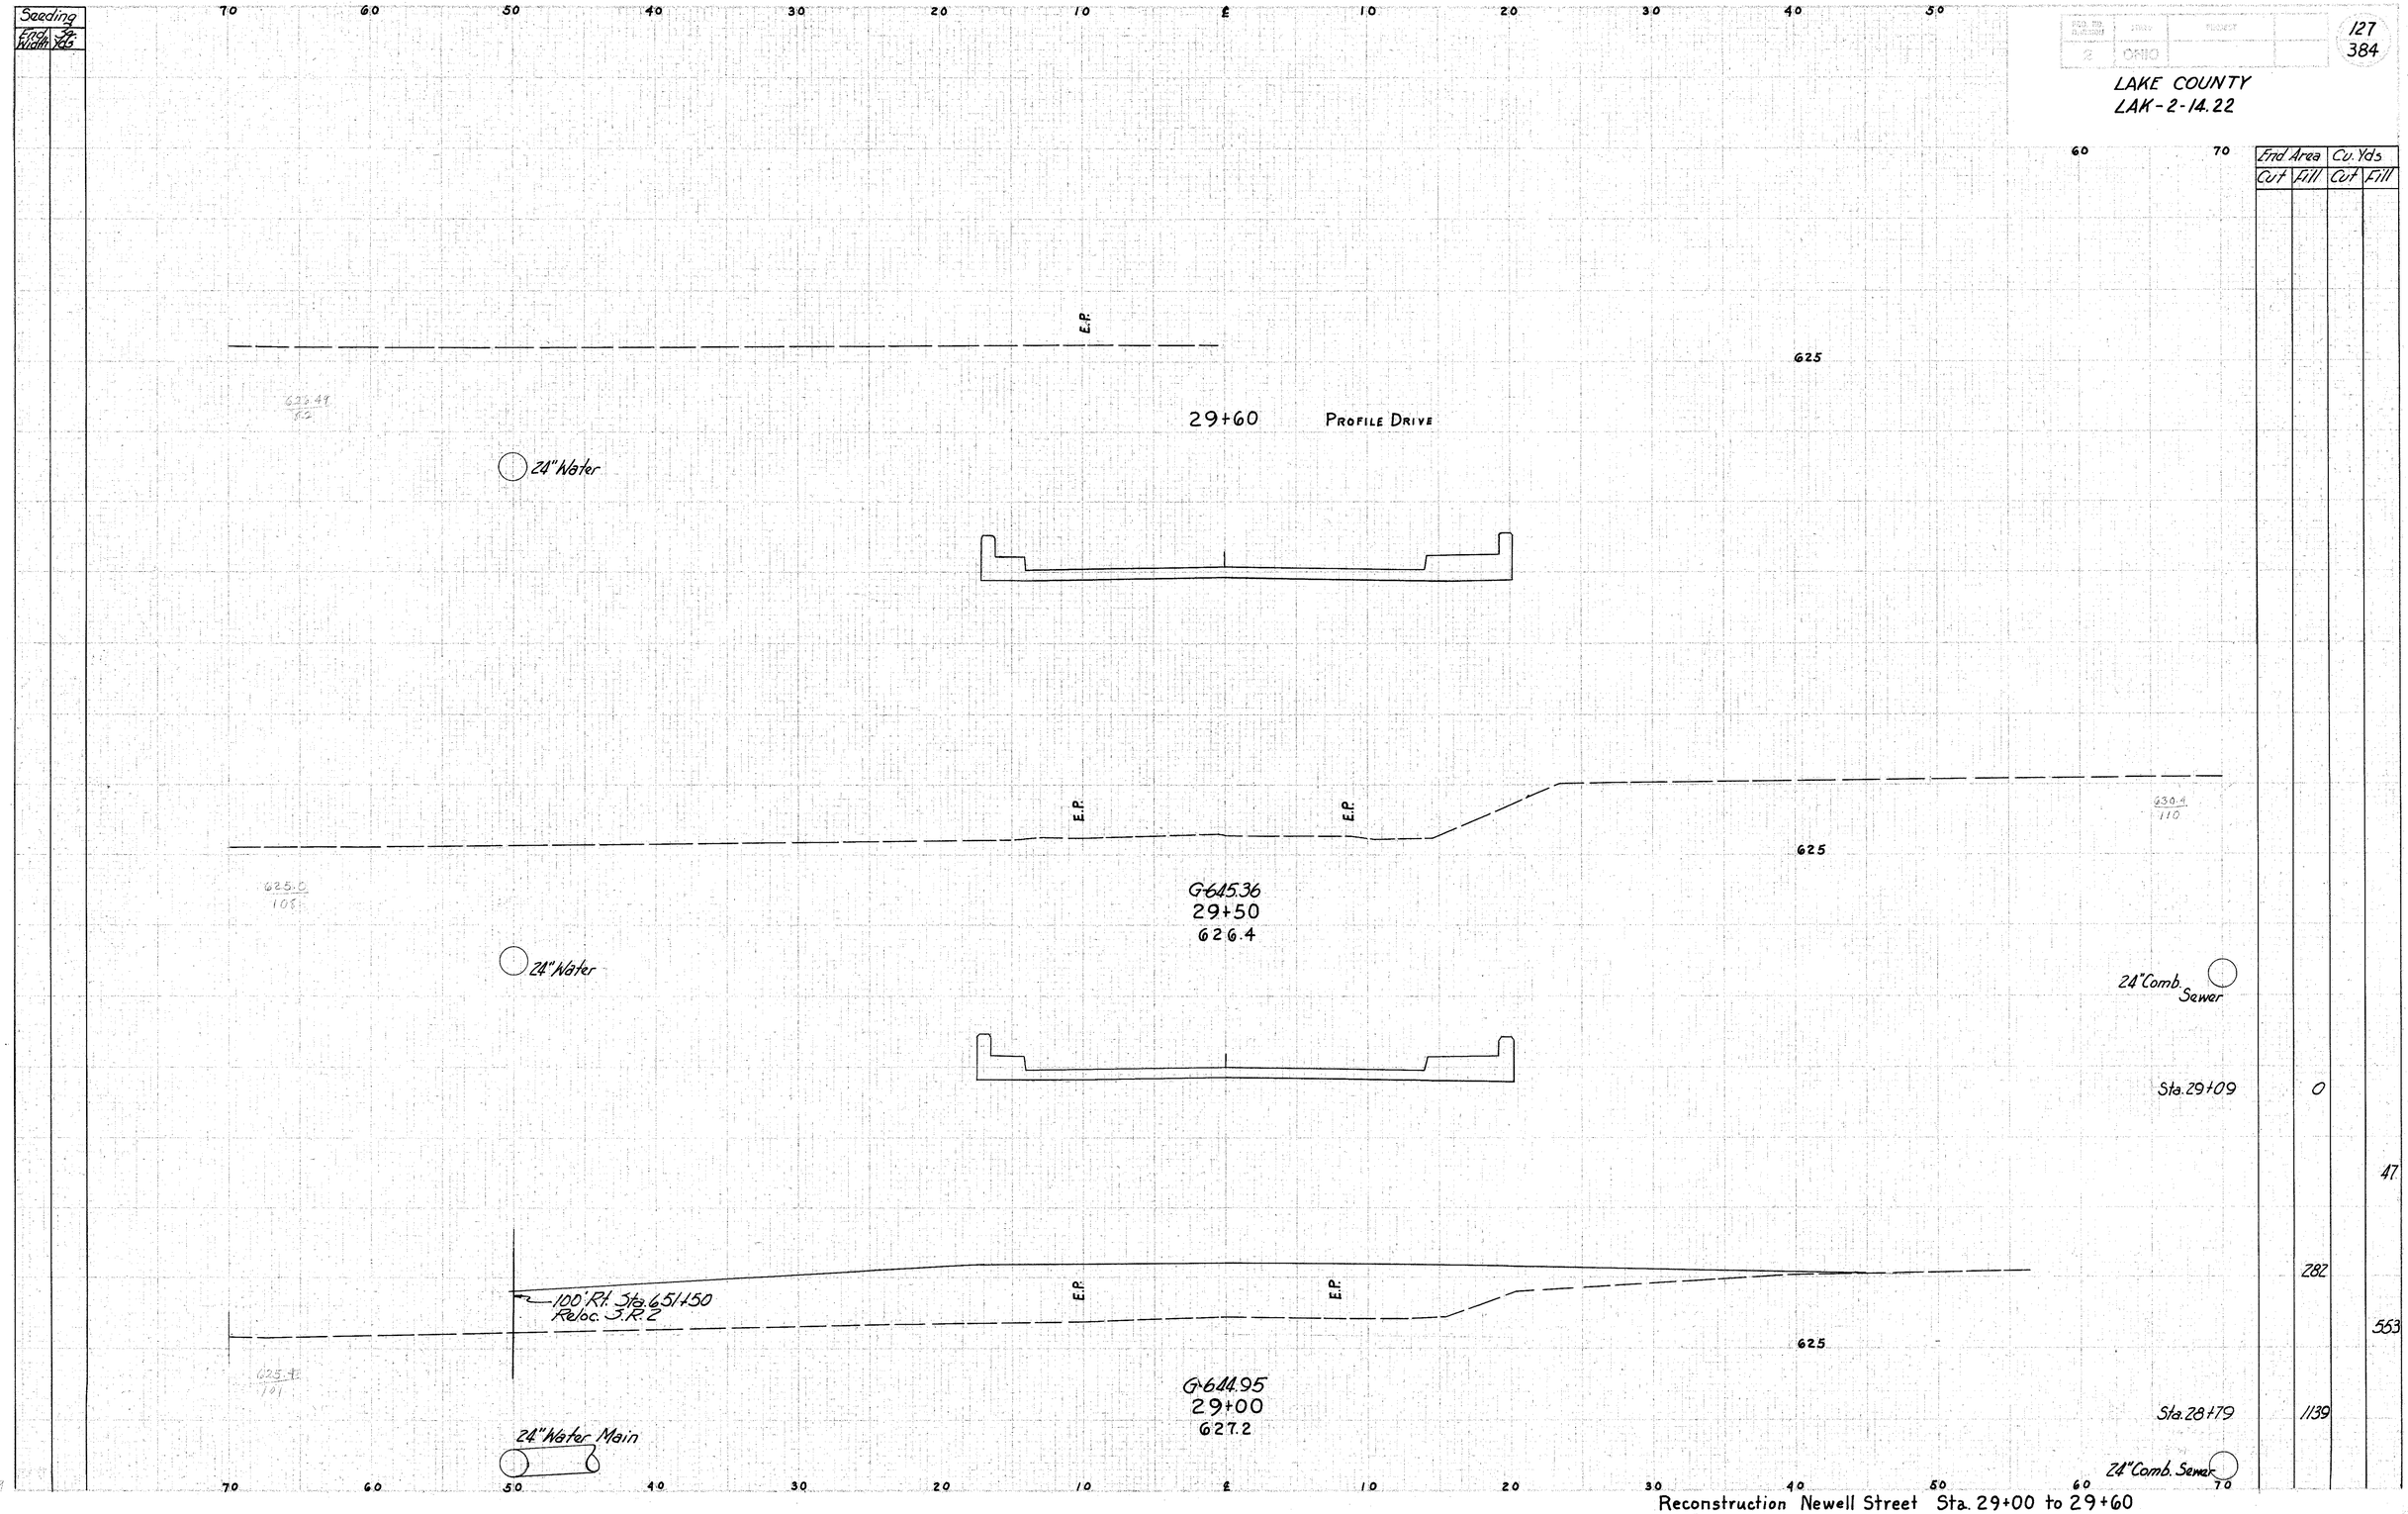

Reconstruction Newell Street Sta. 29+00 to 29+60