130
384

LAKE COUNTY
LAK-2-14.22

Seeding	
End Width	Sq. Yds.
133	
	592
80	

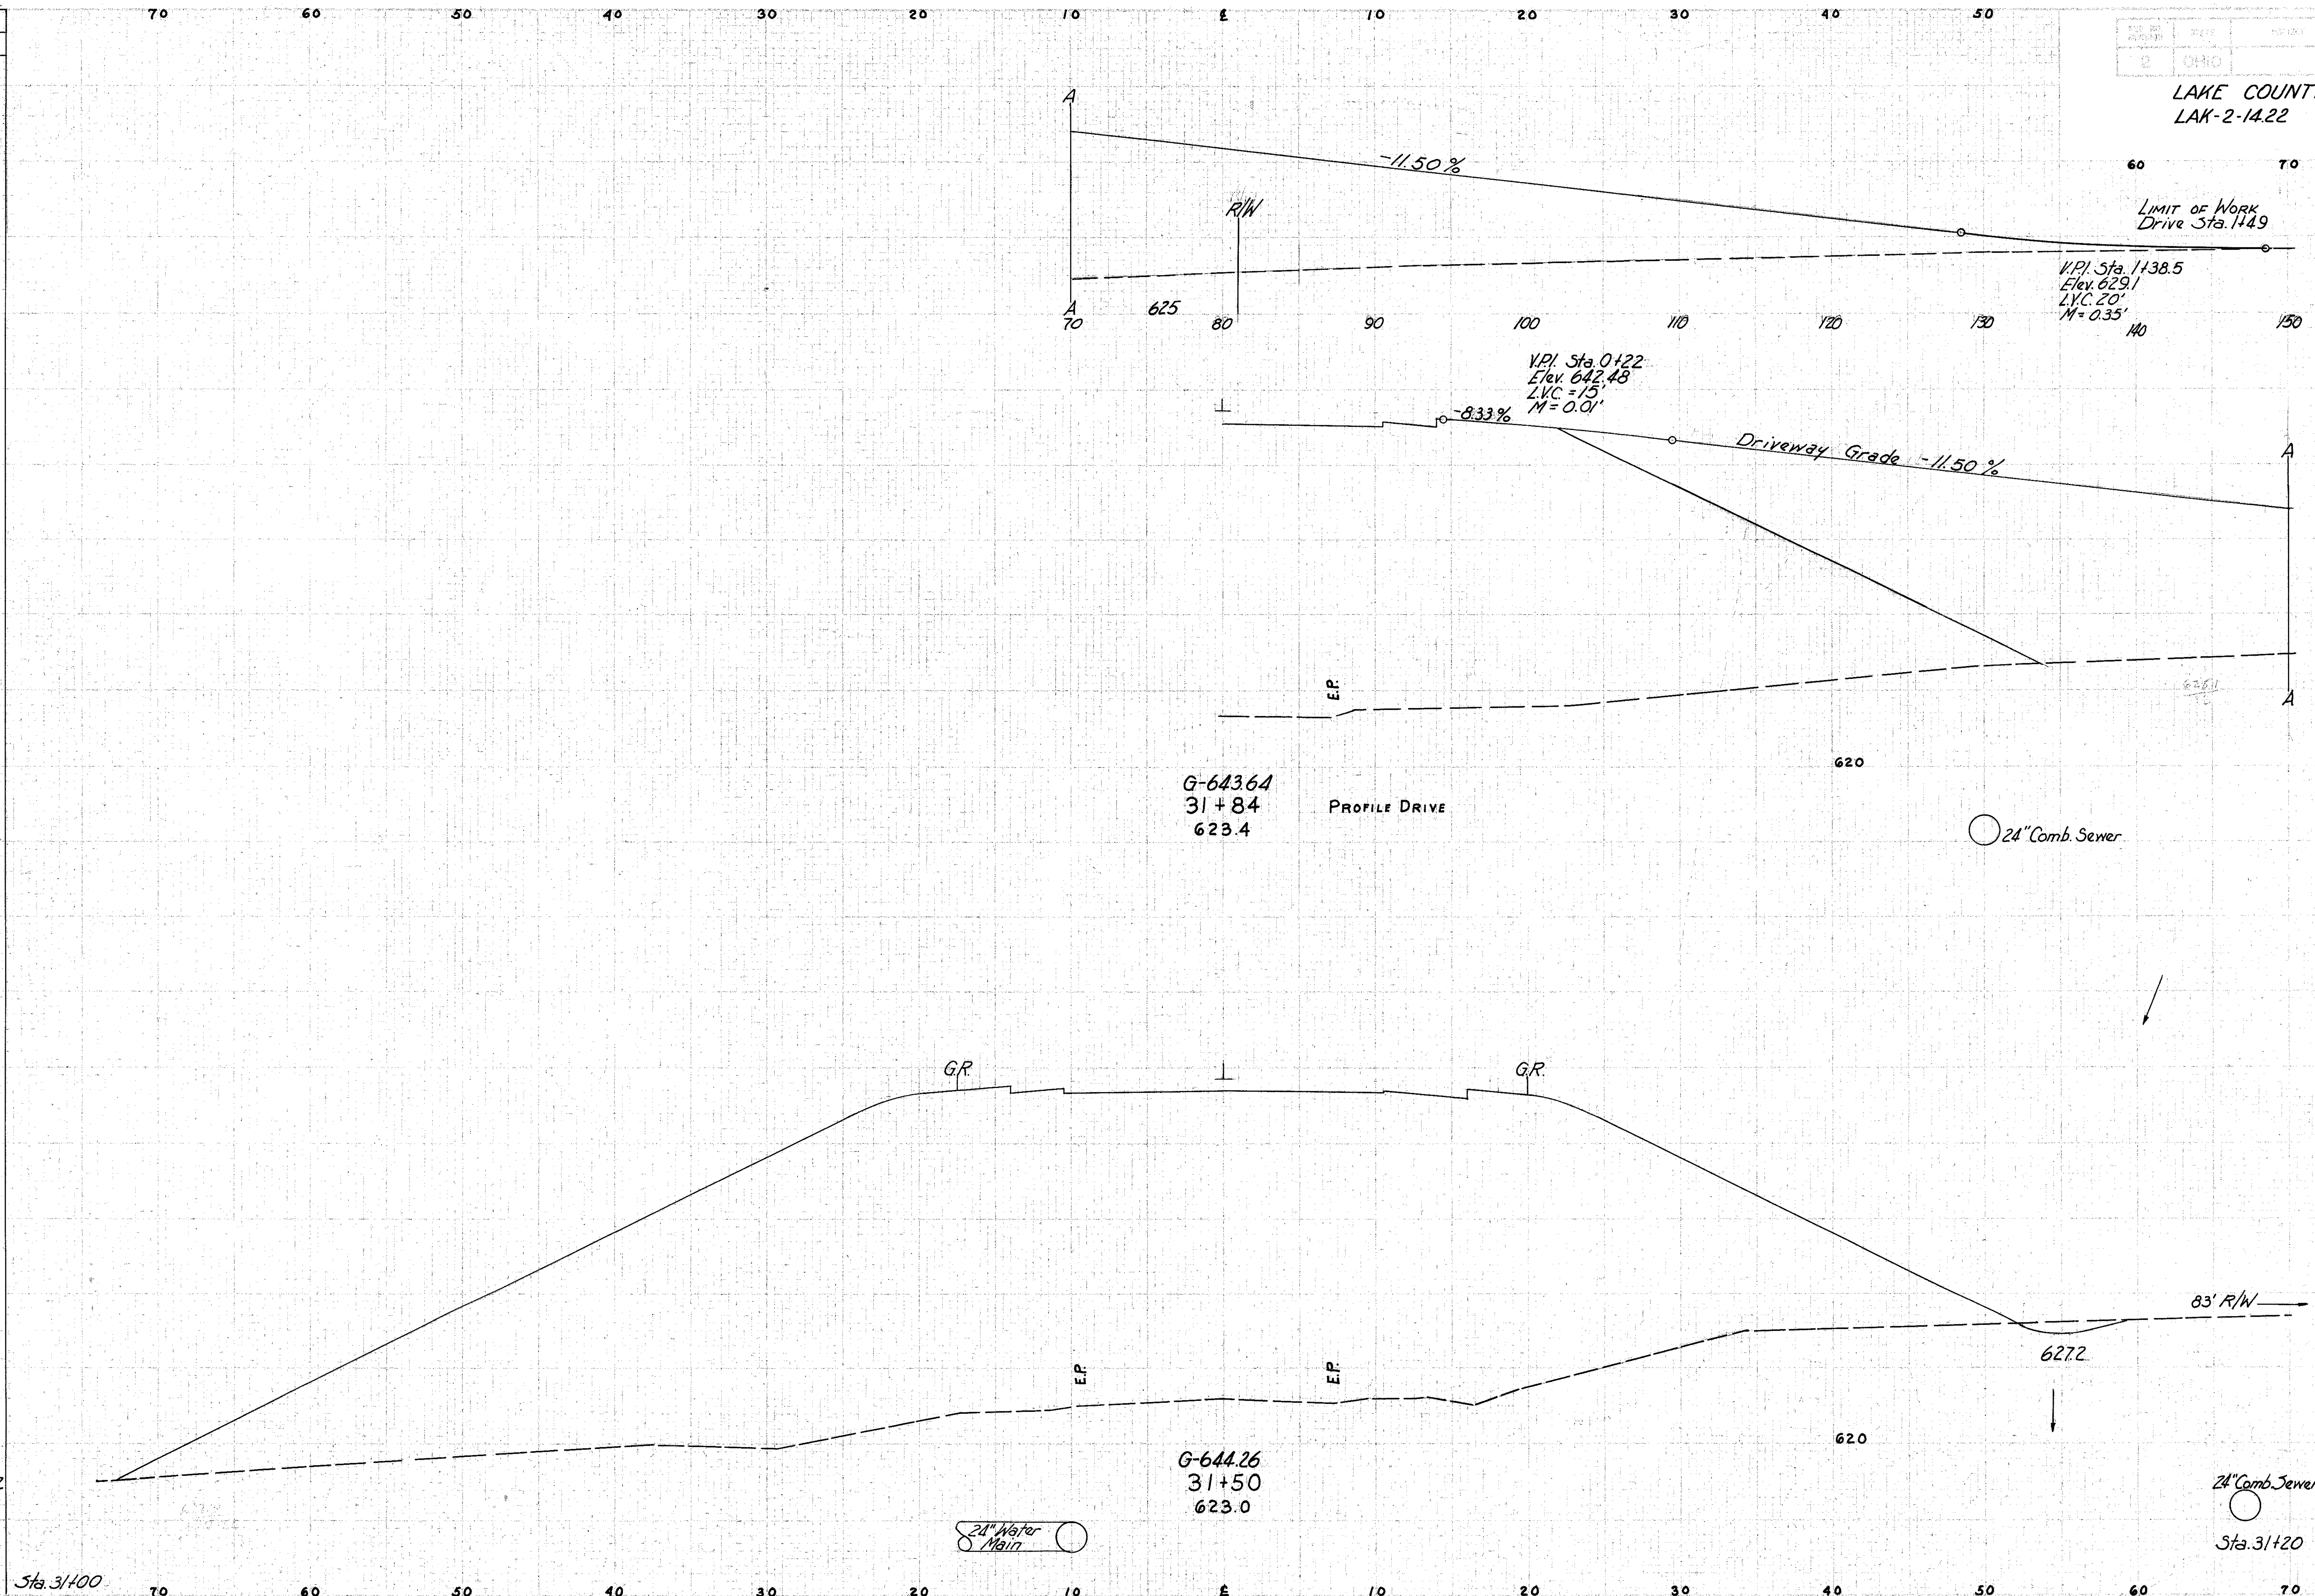

End Area		Cu. Yds.	
Cut	Fill	Cut	Fill
5	1740		
		6	1933
5	1740		

Reconstruction Newell Street Sta. 31+50 to 31+84