LAKE COUNTY
LAK-2-14.22

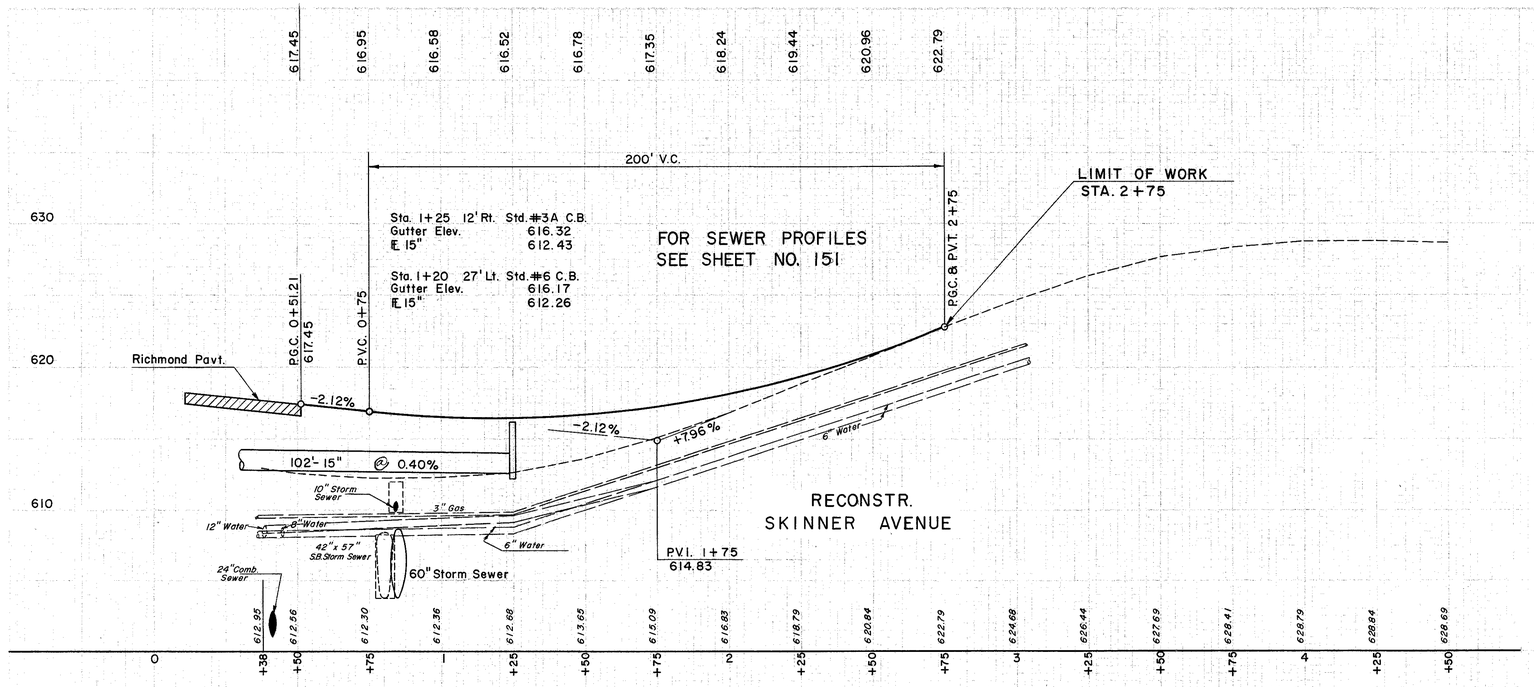

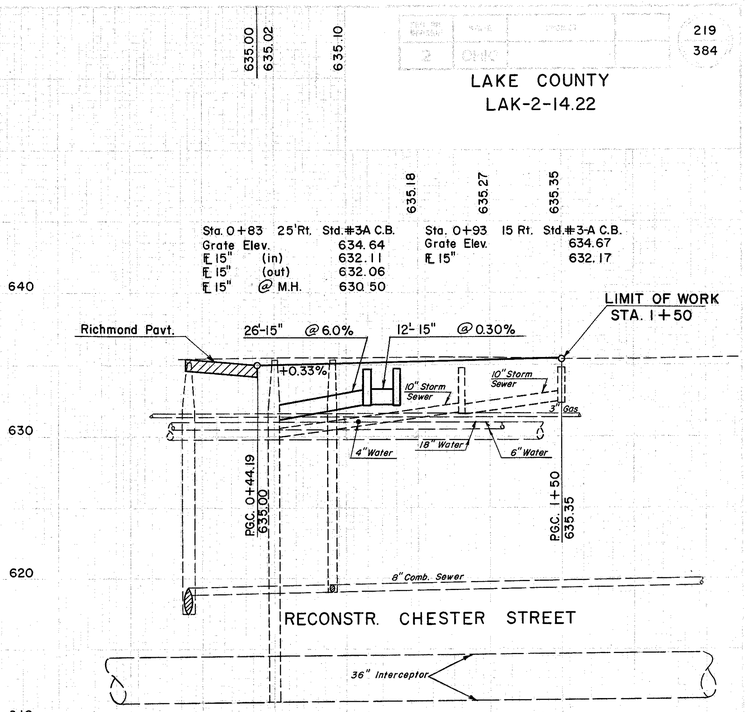

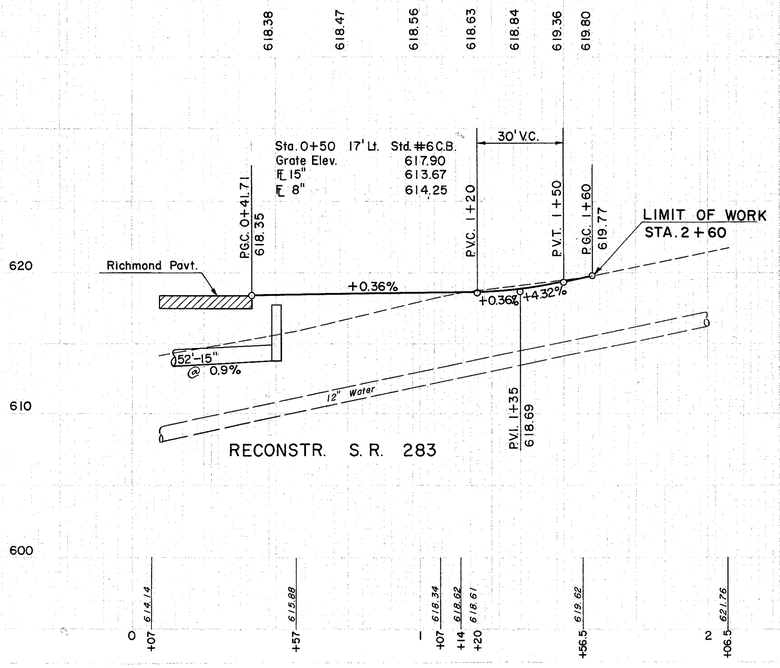

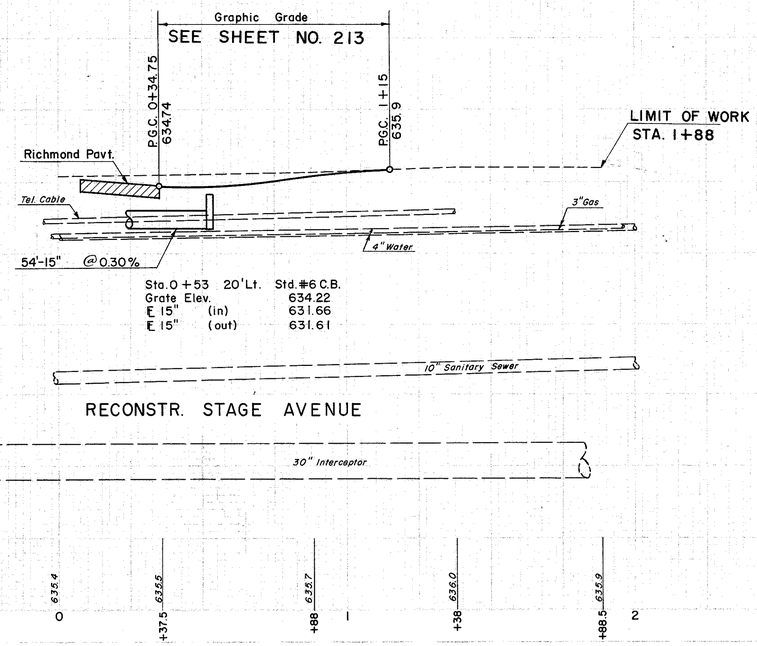

SIDE ROAD PROFILES –
STAGE AVENUE, CHESTER STREET,
S.R. 283, & SKINNER AVENUE