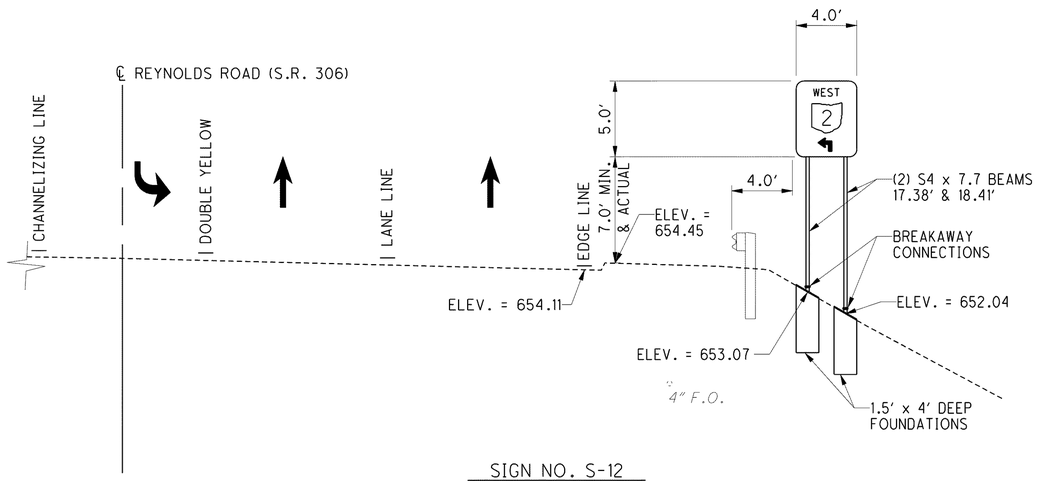

SIGN NO. S-12
NORTHBOUND REYNOLDS ROAD (S.R. 306)
STA. 18+95, RT.
SHT.1142

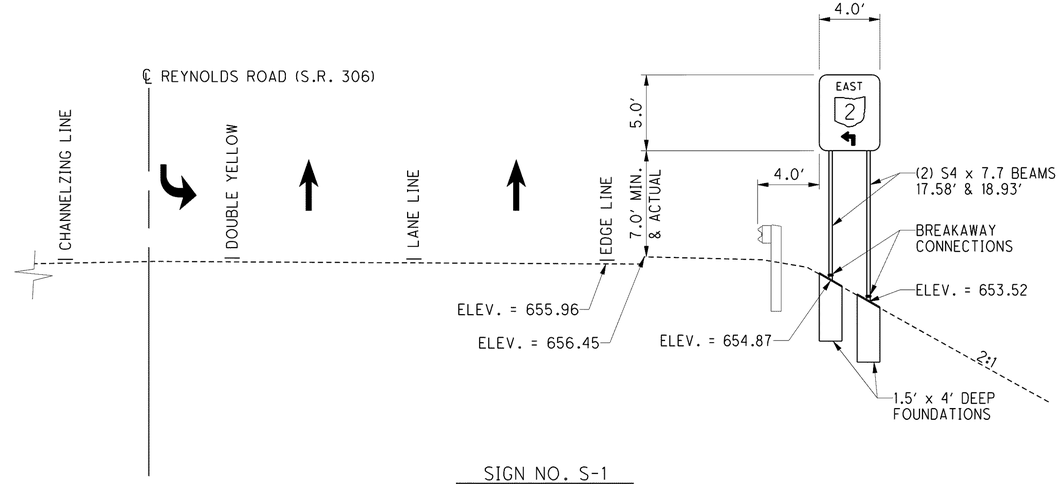

SIGN NO. S-1
SOUTHBOUND REYNOLDS ROAD (S.R. 306)
STA. 25+19, LT.
SHT.1143

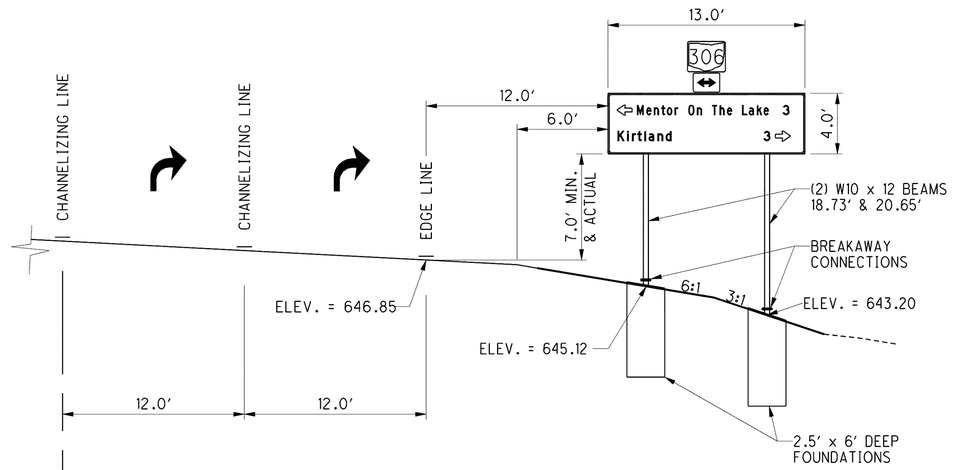

SIGN NO. S-16
RAMP K, EASTBOUND
STA. 261+00, RT.
SHT.1142

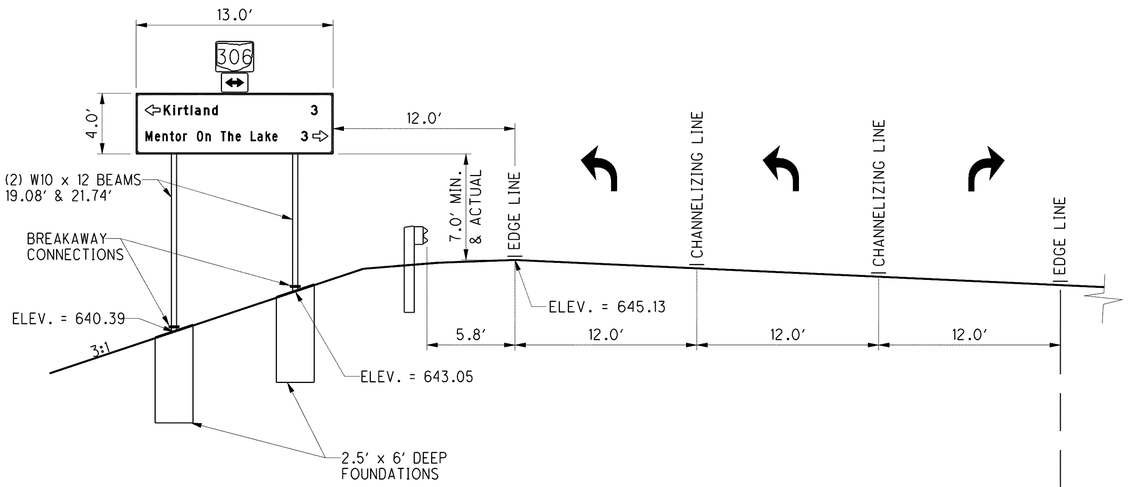

SIGN NO. S-14
RAMP O, WESTBOUND
STA. 172+50, RT.
SHT.1143

CALCULATED LOB
CHECKED

REYNOLDS ROAD (S.R. 306) AND RAMP K & RAMP O

SIGN ELEVATIONS - REYNO

LAK-2-3.32

1160
1679

\\Akron01\Data\Civil\2004108\00\13486\traffic\sheets\13486TEREY02.dgn 6/16/2008 8:55:42 AM svarrecchia