NOTES

1. FOR LEGEND OF ABBREVIATIONS SEE SHEET 4/56.
2. SCREED ELEVATIONS SHOWN ARE FOR THE DECK SLAB SURFACE PRIOR TO CONCRETE PLACEMENT. ALLOWANCE HAS BEEN MADE FOR ANTICIPATED CALCULATED DEAD LOAD DEFLECTIONS.
3. FOR DECK SLAB PLANS AND ADDITIONAL DETAILS AND NOTES, SEE SHEET 42/56 AND 44/56.
4. FOR TRANSVERSE SECTIONS SEE SHEETS 40/56 AND 41/56.
5. FOR FRAMING PLANS SEE SHEETS 29/56 AND 30/56.

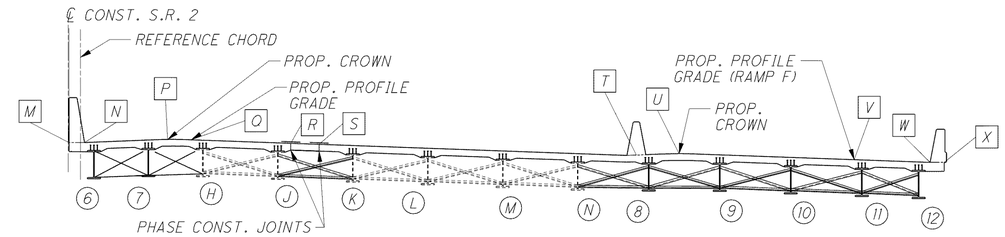

TRANSVERSE SECTION (RIGHT STRUCTURE)

SCREED ELEVATION TABLE - RIGHT STRUCTURE

		SPAN NO. 1									SPAN NO. 2										SPAN NO. 3								
		R.A.	1/8 PT.	1/4 PT.	3/8 PT.	1/2 PT.	5/8 PT.	3/4 PT.	7/8 PT.	PIER 1	1/8 PT.	SPLICE NO. 1	1/4 PT.	3/8 PT.	1/2 PT.	5/8 PT.	3/4 PT.	SPLICE NO. 2	7/8 PT.	PIER 2	1/8 PT.	1/4 PT.	3/8 PT.	1/2 PT.	5/8 PT.	3/4 PT.	7/8 PT.	F.A.
PT. M	SCREED EL.	605.22	605.29	605.34	605.40	605.45	605.49	605.53	605.58	605.63	605.70	605.74	605.78	605.85	605.92	605.97	606.02	606.04	606.06	606.11	606.16	606.22	606.27	606.33	606.38	606.42	606.46	606.50
PT. N	SCREED EL.	605.22	605.28	605.34	605.39	605.44	605.49	605.53	605.57	605.62	605.69	606.03	605.77	605.85	605.91	605.97	606.01	606.03	606.06	606.11	606.16	606.21	606.27	606.32	606.37	606.42	606.46	606.49
PT. P	SCREED EL.	605.54	605.60	605.66	605.72	605.77	605.81	605.85	605.89	605.94	606.01	606.05	606.09	606.16	606.23	606.28	606.33	606.35	606.38	606.43	606.48	606.54	606.60	606.65	606.70	606.74	606.78	606.82
PT. Q	SCREED EL.	605.44	605.50	605.57	605.62	605.67	605.71	605.75	605.80	605.84	605.91	605.94	605.98	606.06	606.12	606.18	606.23	606.25	606.28	606.33	606.399	606.44	606.50	606.56	606.61	606.65	606.69	606.72
PT. R	SCREED EL.	605.02	605.09	605.15	605.20	605.25	605.30	605.34	605.38	605.43	605.50	605.53	605.57	605.64	605.70	605.76	605.81	605.83	605.86	605.92	605.97	606.03	606.09	606.14	606.19	606.23	606.27	606.31
PT. S	SCREED EL.	604.91	604.97	605.03	605.09	605.14	605.18	605.22	605.26	605.31	605.38	605.41	605.45	605.53	605.59	605.65	605.70	605.72	605.75	605.80	605.85	605.91	605.97	606.03	606.08	606.12	606.16	606.19
PT. T	SCREED EL.	603.58	603.65	603.71	603.77	603.82	605.86	603.90	603.94	603.99	604.06	604.10	604.14	604.22	604.28	604.34	604.39	604.41	604.43	604.48	605.54	604.60	604.66	604.71	604.76	604.81	604.85	604.88
PT. U	SCREED EL.	603.74	603.81	603.87	603.93	603.98	604.02	604.06	604.11	604.15	604.23	604.26	604.30	604.38	604.45	604.51	604.55	604.57	604.60	604.65	604.70	604.76	604.82	604.88	604.93	604.97	605.01	605.04
PT. V	SCREED EL.	603.01	603.08	603.14	603.20	603.25	603.29	603.33	603.38	603.42	603.49	603.54	603.57	603.65	603.72	603.77	603.82	603.84	603.87	603.92	603.97	604.03	604.09	604.15	604.20	604.24	604.28	604.32
PT. W	SCREED EL.	602.69	602.76	602.83	602.88	602.93	602.98	603.02	603.06	603.11	603.18	603.21	603.25	603.33	603.39	603.45	603.50	603.52	603.55	603.61	603.66	603.72	603.78	603.83	603.88	603.93	603.97	604.00
PT. X	SCREED EL.	602.69	602.76	602.82	602.88	602.93	602.97	603.01	603.06	603.10	603.17	603.21	603.25	603.32	603.39	603.45	603.50	603.52	603.55	603.60	603.65	603.71	603.77	603.83	603.88	603.92	603.96	604.00

		SPAN NO. 1									SPAN NO. 2										SPAN NO. 3								
		R.A.	1/8 PT.	1/4 PT.	3/8 PT.	1/2 PT.	5/8 PT.	3/4 PT.	7/8 PT.	PIER 1	1/8 PT.	SPLICE NO. 1	1/4 PT.	3/8 PT.	1/2 PT.	5/8 PT.	3/4 PT.	SPLICE NO. 2	7/8 PT.	PIER 2	1/8 PT.	1/4 PT.	3/8 PT.	1/2 PT.	5/8 PT.	3/4 PT.	7/8 PT.	F.A.
BM. 6	SCREED EL.	605.22	605.30	605.36	605.43	605.48	605.52	605.57	605.61	605.66	605.74	605.78	605.82	605.90	605.97	606.02	606.07	606.08	606.10	606.15	606.19	606.25	606.30	606.35	606.40	606.43	606.46	606.49
BM. 7	SCREED EL.	605.43	605.50	605.57	605.64	605.69	605.74	605.78	605.82	605.87	605.94	605.98	606.03	606.11	606.17	606.23	606.27	606.28	606.31	606.36	606.41	606.46	606.52	606.57	606.61	606.65	606.68	606.70
BM. H	SCREED EL.	607.28	607.34	607.40	607.46	607.50	607.54	607.57	607.60	605.79	605.87	605.90	605.94	606.01	606.07	606.13	606.19	606.21	606.23	606.28	606.34	606.41	606.47	606.52	606.58	606.62	606.66	606.70
BM. J	SCREED EL.	605.13	605.19	605.25	605.30	605.34	605.38	605.42	605.45	605.48	605.57	605.60	605.64	605.71	605.78	605.83	605.88	605.90	605.93	605.97	606.03	606.10	606.16	606.21	606.26	606.31	606.35	606.39
BM. K	SCREED EL.	604.82	604.88	604.94	604.99	605.03	605.08	605.11	605.14	605.17	605.26	605.30	605.33	605.40	605.47	605.52	605.57	605.60	605.62	605.65	605.72	605.79	605.84	605.90	605.95	606.00	606.04	606.07
BM. L	SCREED EL.	604.52	604.58	604.63	604.68	604.72	604.77	604.80	604.84	604.86	604.94	604.98	605.02	605.09	605.16	605.21	605.26	605.28	605.30	605.34	605.41	605.47	605.53	605.59	605.64	605.68	605.72	605.76
BM. M	SCREED EL.	604.21	604.27	604.32	604.37	604.42	604.46	604.49	604.53	604.55	604.64	604.67	604.71	604.78	604.84	604.90	604.95	604.97	604.99	605.03	605.10	605.16	605.22	605.27	605.32	605.37	605.41	605.45
BM. N	SCREED EL.	603.90	603.96	604.01	604.06	604.11	604.15	604.18	604.22	604.24	604.33	604.36	604.40	604.47	604.53	604.59	604.64	604.66	604.68	604.72	604.78	604.85	604.91	604.96	605.01	605.06	605.10	605.13
BM. 8	SCREED EL.	603.61	603.67	603.73	603.78	603.84	603.89	603.93	603.98	604.02	604.11	604.15	604.20	604.28	604.35	604.41	604.45	604.47	604.49	604.54	604.60	604.66	604.72	604.77	604.82	604.86	604.88	604.91
BM. 9	SCREED EL.	603.66	603.72	603.78	603.82	603.86	603.90	603.93	603.96	604.00	604.07	604.10	604.14	604.22	604.28	604.34	604.38	604.40	604.42	604.47	604.52	604.59	604.65	604.71	604.76	604.81	604.85	604.88
BM. 10	SCREED EL.	603.37	603.43	603.48	603.53	603.57	603.60	603.64	603.66	603.70	603.77	603.81	603.85	603.92	603.99	604.04	604.08	604.10	604.12	604.17	604.23	604.29	604.35	604.41	604.47	604.51	604.55	604.58
BM. 11	SCREED EL.	603.08	603.14	603.19	603.24	603.28	603.31	603.34	603.37	603.41	603.48	603.51	603.55	603.63	603.69	603.75	603.79	603.81	603.83	603.88	603.93	603.99	604.05	604.11	604.17	604.21	604.25	604.29
BM. 12	SCREED EL.	602.78	602.84	602.90	602.95	603.00	603.03	603.06	603.10	603.14	603.20	603.24	603.28	603.36	603.43	603.49	603.54	603.56	603.58	603.64	603.69	603.76	603.82	603.88	603.94	603.99	604.03	604.07

DESIGN AGENCY
ARCADIS
ARCADIS G&M of Ohio, Inc.
1100 Superior Avenue, Suite 1250 Cleveland, Ohio 44114
Tel: 216-781-6177 Fax: 216-781-6243 www.arcadis-us.com

DESIGNED	DRAWN	REVIEWED	DATE
FJG	CAF	RBB	12/07
CHECKED	REVISED	STRUCTURE FILE NUMBER	
MVD		4300750 (L) 4300785 (R)	

SCREED TABLES
BRIDGE NO. LAK-2-0530 L&R
STATE ROUTE 2 OVER CHAGRIN RIVER

LAK-2-3.32
PID 13486

G:\Project\CV000048A001\Drawing\LAK\13486\bridge\LAK002_0530L\sheets\002_0530CSD013.dgn 6/24/2008 5:14:32 PM mbechter