MONUMENT LEGEND

- EXISTING R/W MONUMENT BOX
- PROPOSED R/W MONUMENT BOX
- EXISTING CONCRETE MONUMENT
- PROPOSED CONCRETE MONUMENT
- RAILROAD SPIKE FOUND
- RAILROAD SPIKE SET
- I.P.F. IRON PIN FOUND
- I.P.F. IRON PIN FOUND W/ ID CAP
- I.P.S. IRON PIN SET W/ ID CAP
- P.F. IRON PIPE FOUND
- P.S. IRON PIPE SET
- P.K.F. P.K. NAIL FOUND
- P.K.S. P.K. NAIL SET

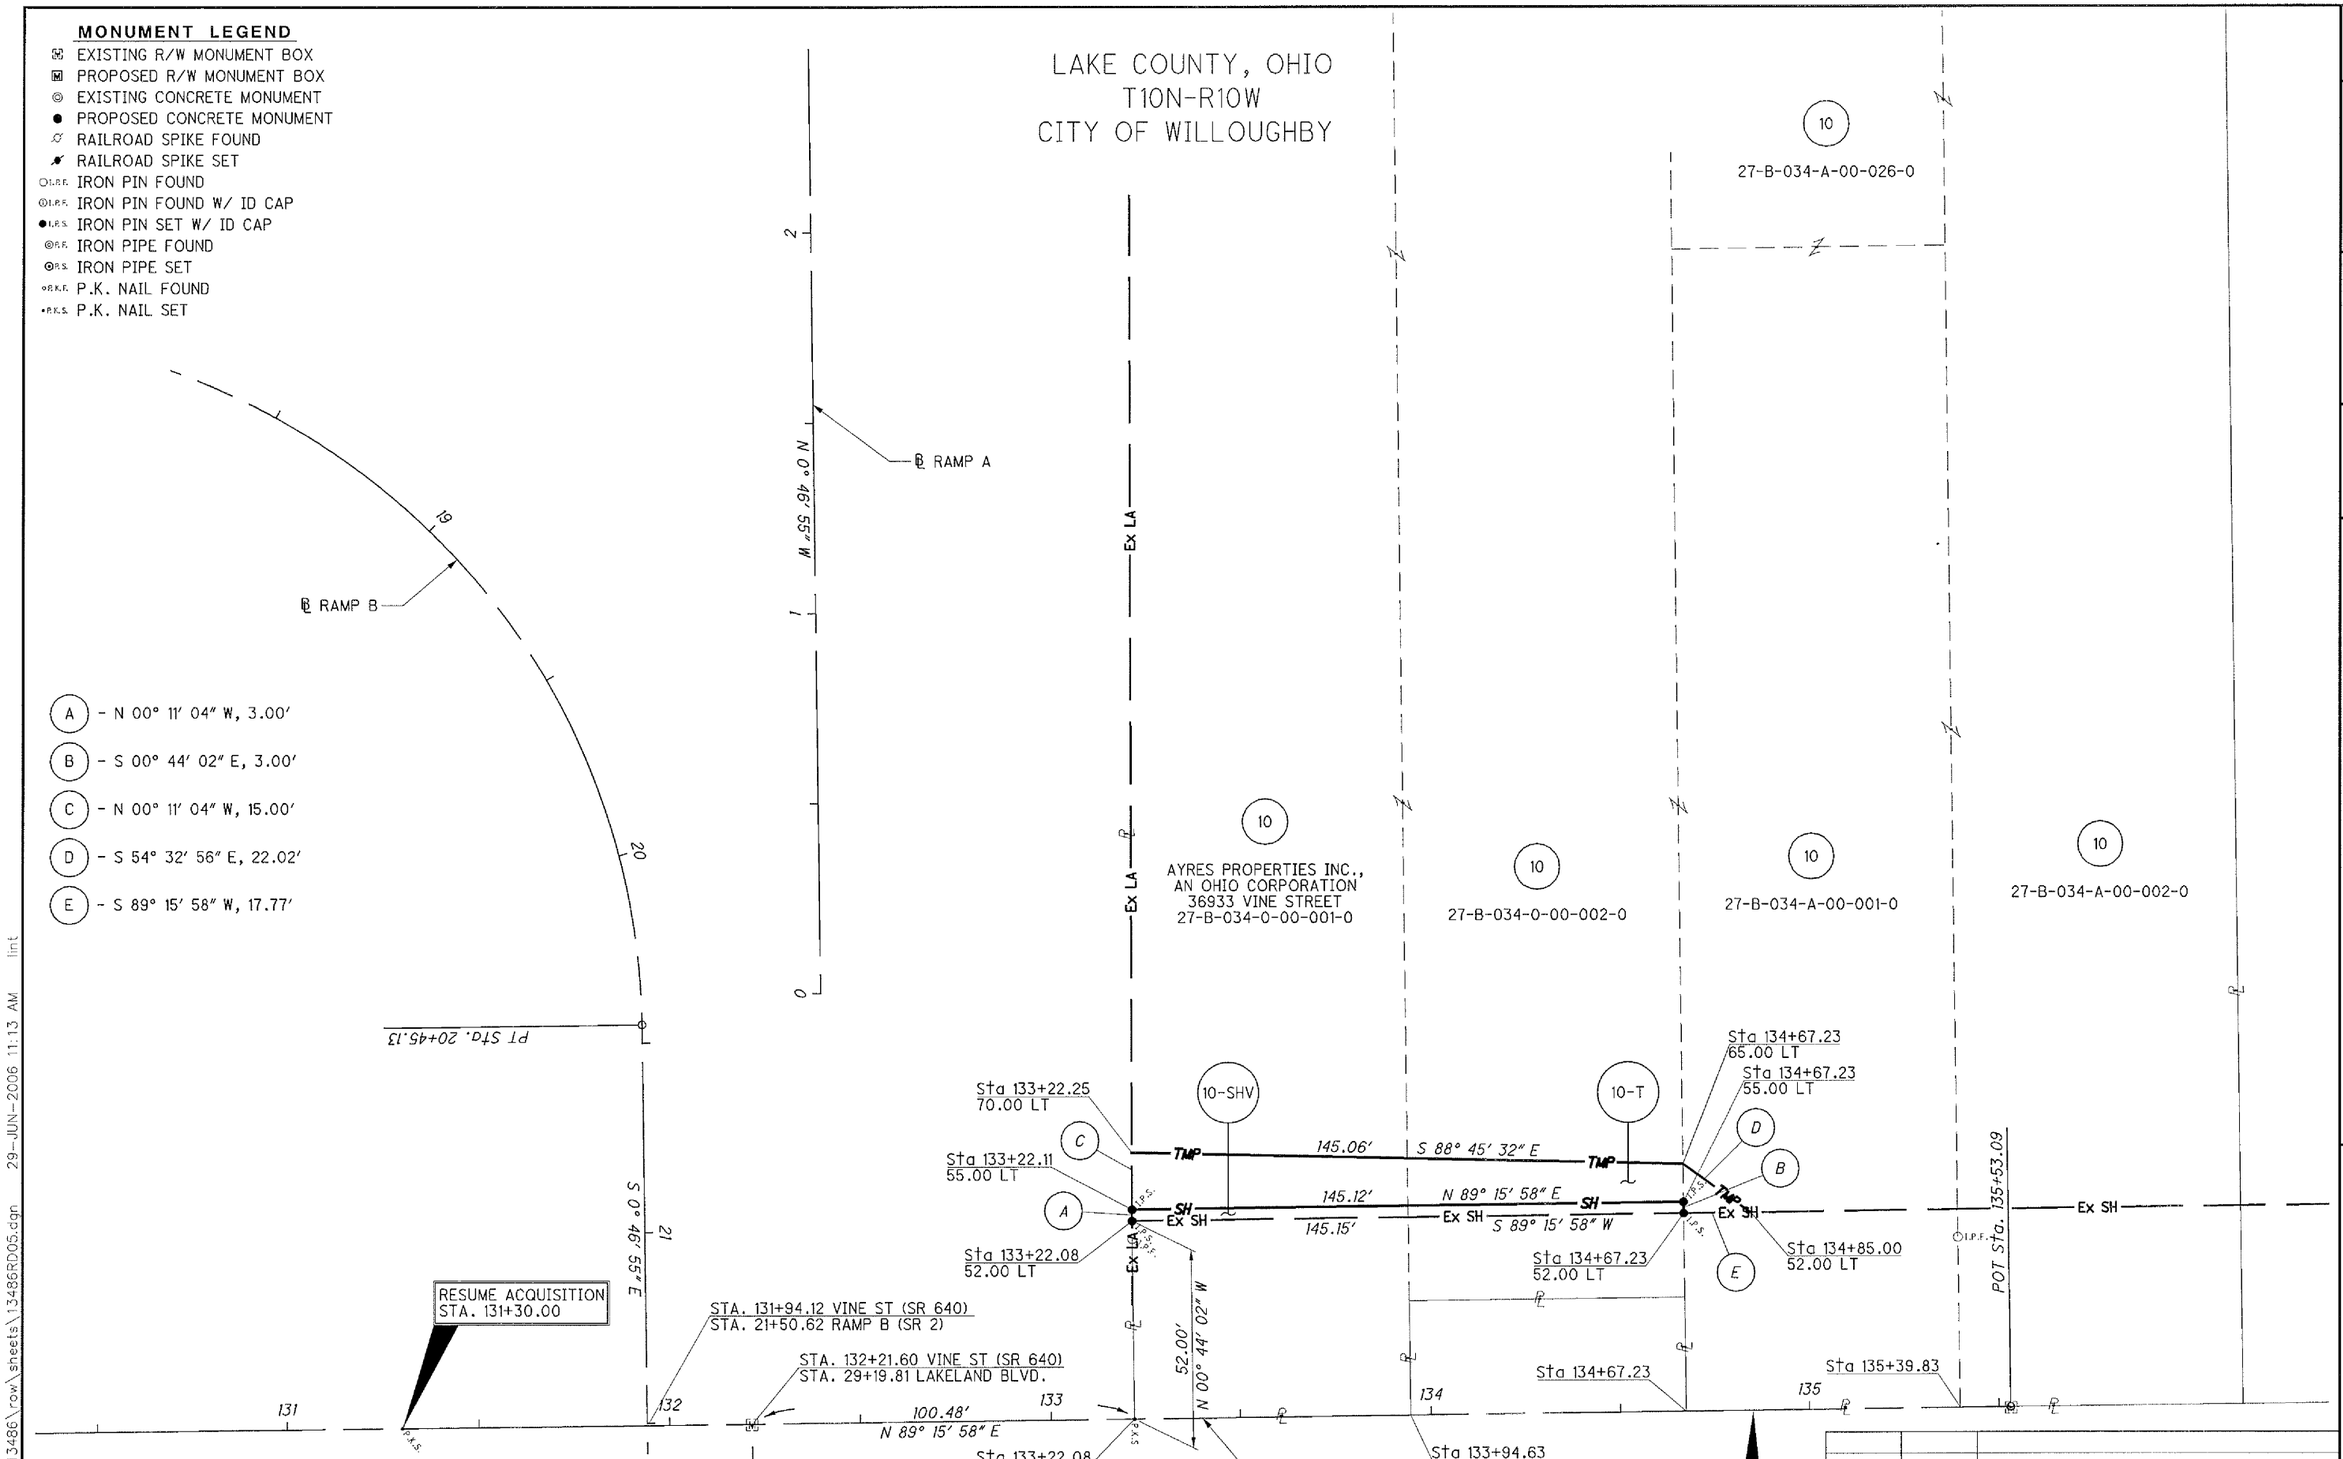

NOTE:
THE EXISTING R/W WIDTH AND LOCATION WERE DETERMINED USING R/W PLANS FROM THE LAK-2-0.00 AND LAK-640-3.444(2.14) PROJECTS ON FILE AT THE OHIO DEPARTMENT OF TRANSPORTATION, DISTRICT 12 OFFICE, AND CENTERLINE PLATS FOR THE LAK-2-0.00 AS RECORDED IN THE LAKE COUNTY RECORDERS OFFICE IN VOLUME M PAGE 70.

REV. BY	DATE	DESCRIPTION

DATE COMPLETED 6/9/06

HORIZONTAL SCALE IN FEET 0 10 20 40

PID NO. 13486

R/W DESIGNER CAC
R/W REVIEWER KDO

RIGHT OF WAY BOUNDARY SHEET
VINE STREET (LEFT)
RESUME ACQUISITION TO END ACQUISITION

LAK-2-3.32

1650
1679

G:\PROJECTS\lak\13486\row\sheets\13486RD05.dgn 29-JUN-2006 11:13 AM lint