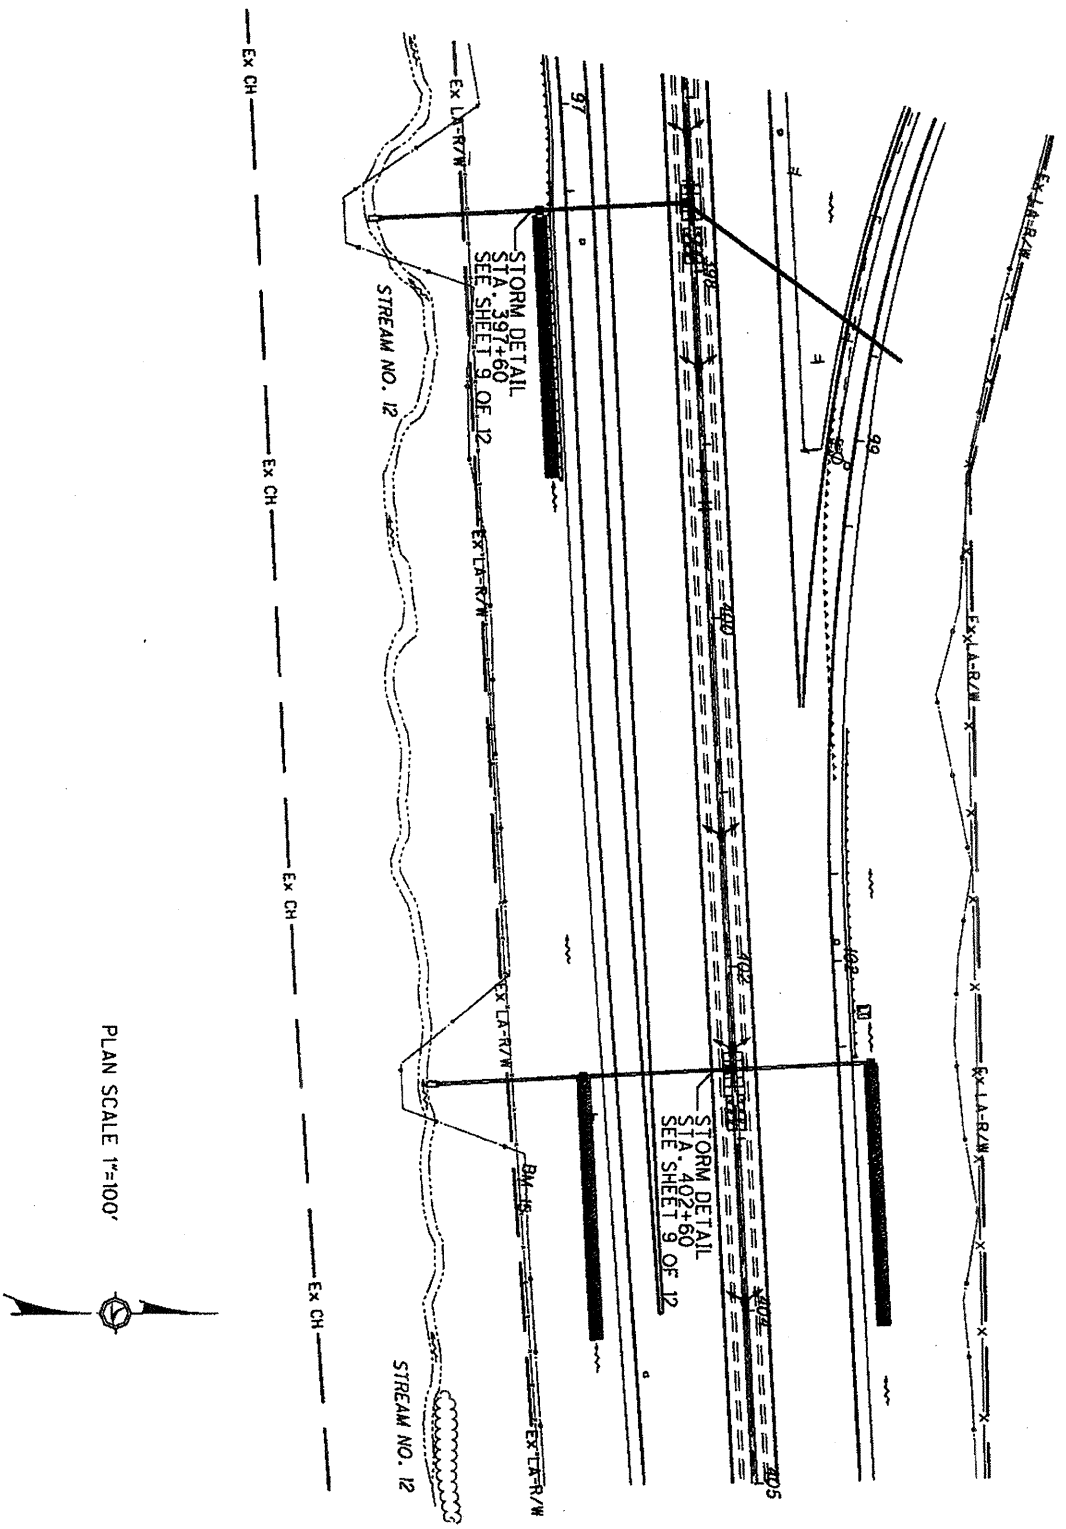

LAK-2-3.32 AND LAK-2-7.76 PID 13486 & 79545

PROPOSED IMPACTS FOR STREAM NO. 12

TRIBUTARY OF CHAGRIN RIVER

SR 2 PLAN STA. 397+00 TO STA. 405+00

STATE OF OHIO DEPARTMENT OF TRANSPORTATION

SHEET 3 OF 12