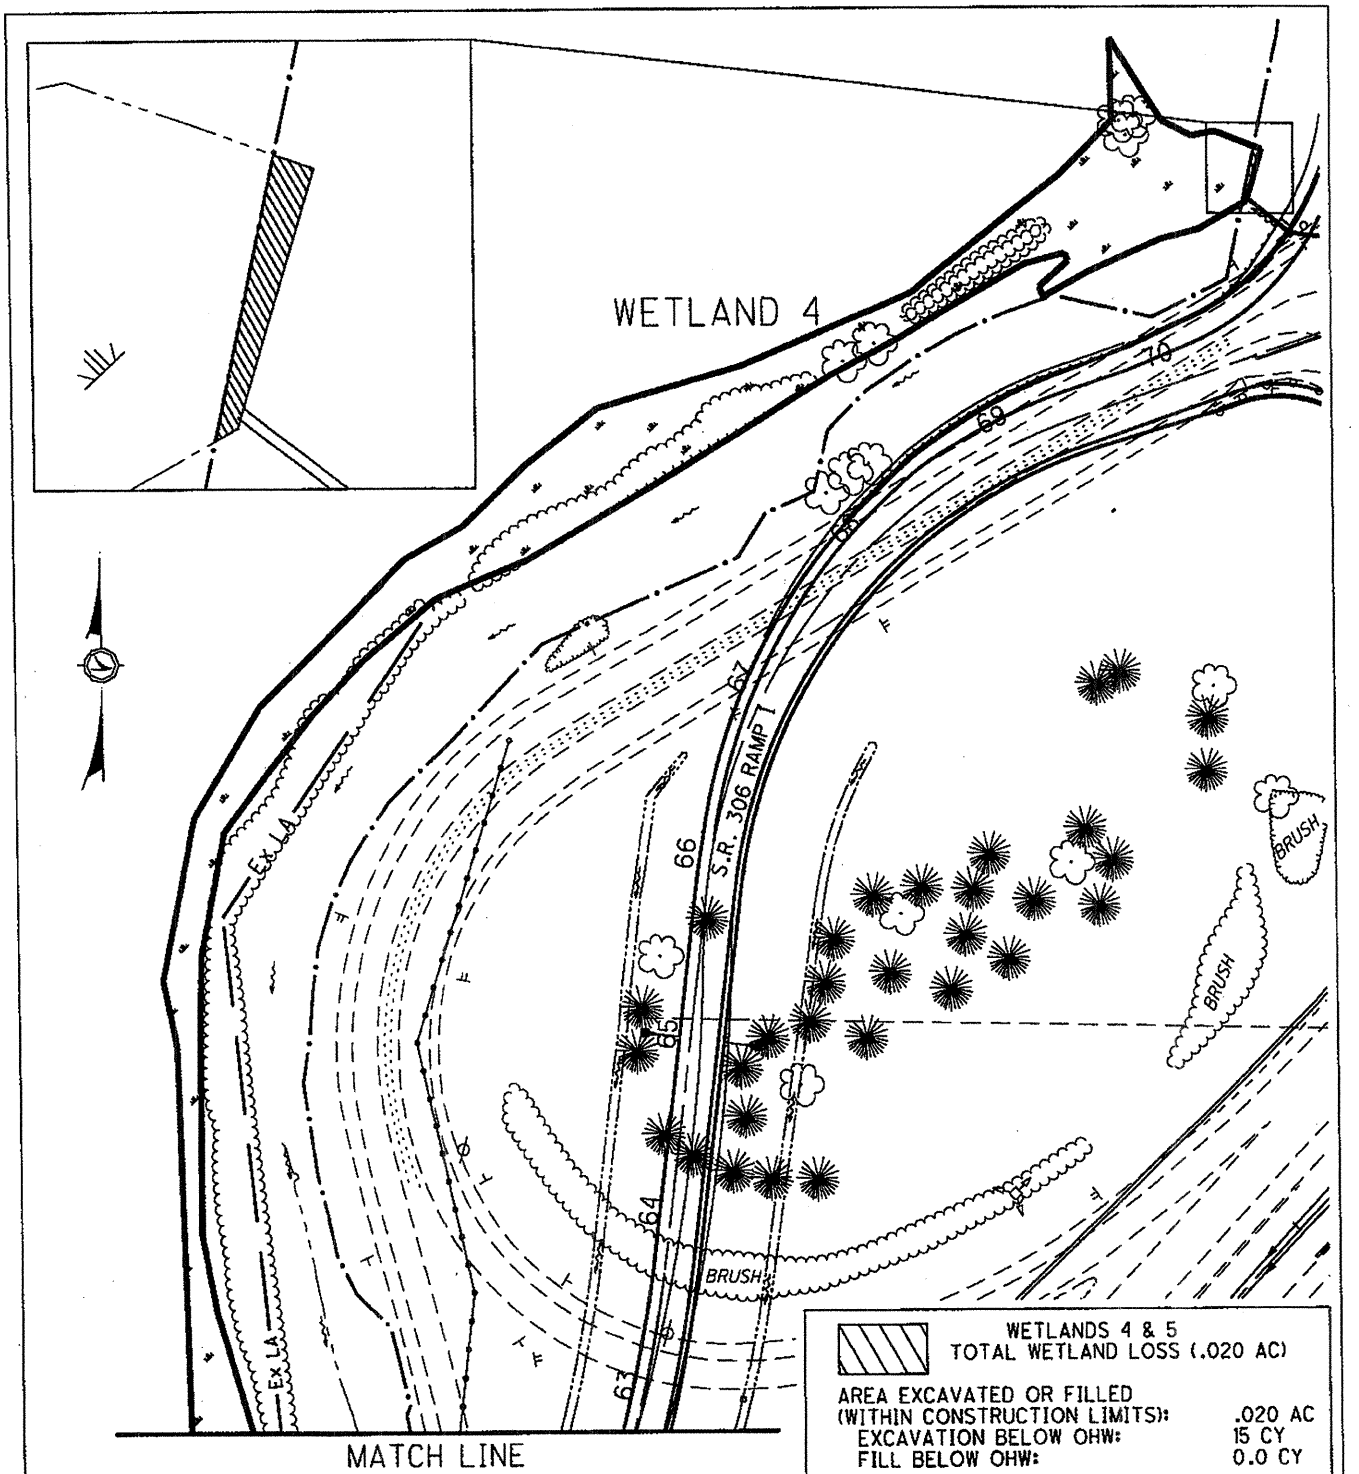

WETLANDS 4 & 5
TOTAL WETLAND LOSS (.020 AC)

AREA EXCAVATED OR FILLED (WITHIN CONSTRUCTION LIMITS):	.020 AC
EXCAVATION BELOW OHW:	15 CY
FILL BELOW OHW:	0.0 CY
INDIRECT WETLAND LOSS (OUSTSIDE CONSTRUCTION LIMITS):	0.0 AC

PLAN

PLAN SCALE 1"=100'
INSET PLAN SCALE 1"=20'

IMPACTS TO WETLANDS W4 & W5

OHIO DEPARTMENT OF TRANSPORTATION
S.R. 2 IN LAKE COUNTY
LAK-2-3.32 AND LAK-2-7.76 PID 13486 AND PID 79545

SHEET 2 / 2