U. S. PUBLIC WORKS
PROJECT NO.

FED. RD. DIST. Nº	STATE	FED. AID PROJECT	FISCAL YEAR	10 / 11
10	OHIO	N.R.M. 519 E	1934	

LAKE COUNTY
S.H. 2 SEC. PAINESVILLE (PT.)

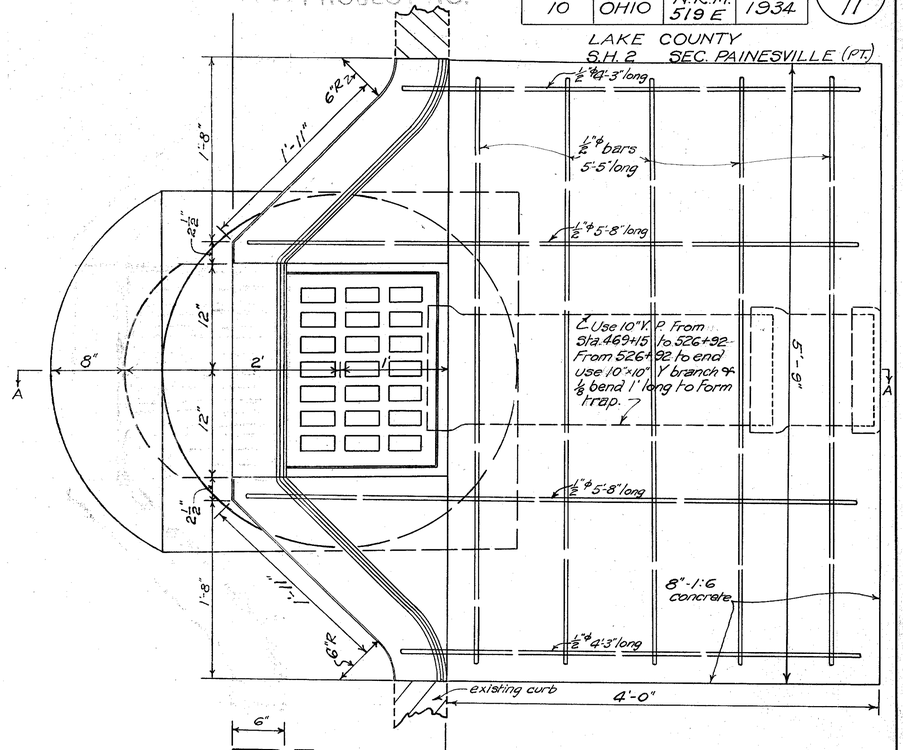

NOTE: This basin shall be constructed in accordance with Std. Dwg No. I-8 CB No. 4 except curb casting and length of basin.

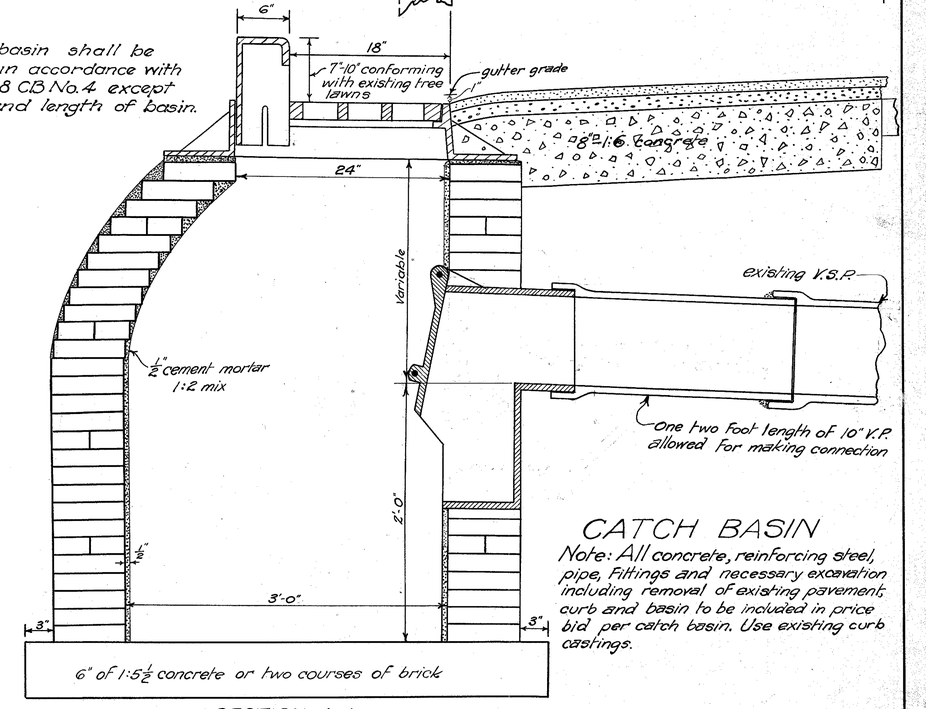

SECTION A-A

CATCH BASIN

Note: All concrete, reinforcing steel, pipe, Fittings and necessary excavation including removal of existing pavement, curb and basin to be included in price bid per catch basin. Use existing curb castings.