F.H.W.A. REGION	STATE	PROJECT	
5	OHIO		

57
86

LAKE COUNTY
LAK-20-17.14

NOTES

FOR END POST DETAILS AND REINFORCING SEE STD. DRAWING BR-2-82

FOR ADDITIONAL NOTES SEE SHEET 8/22

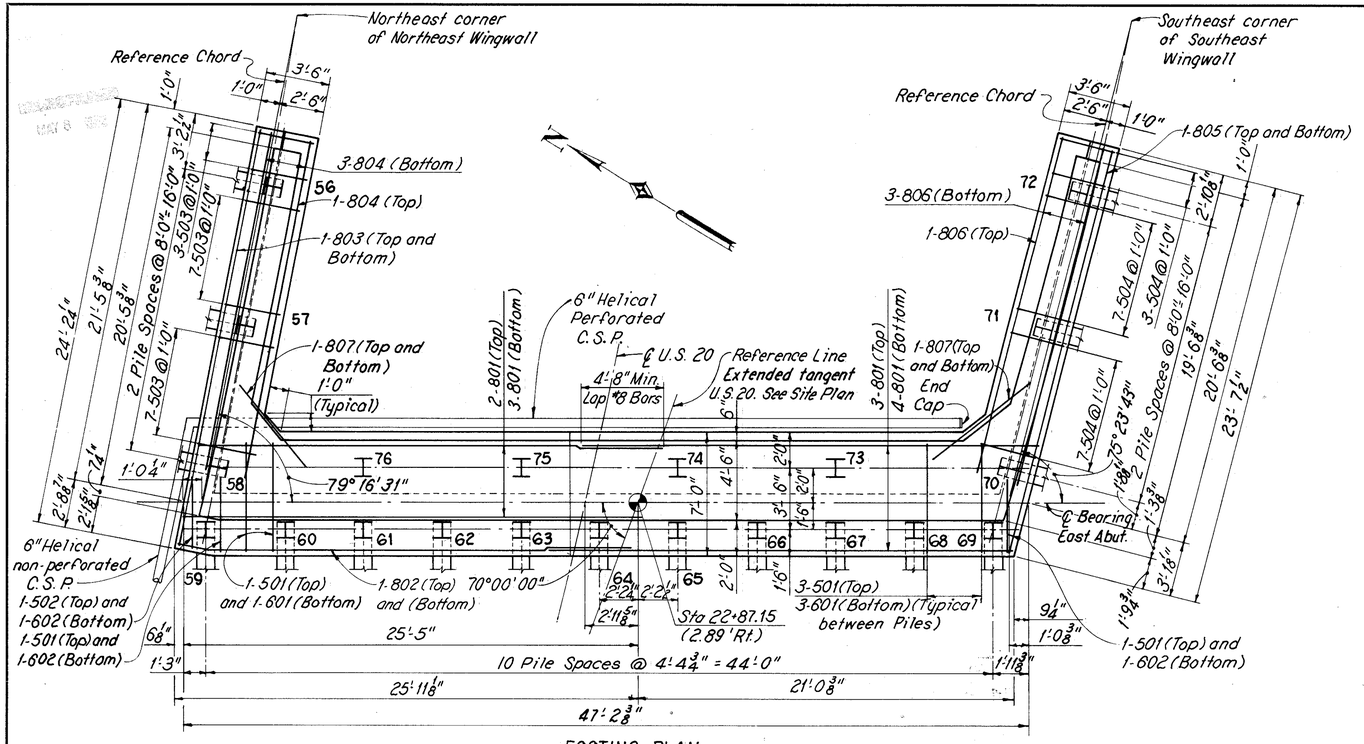

FOOTING PLAN

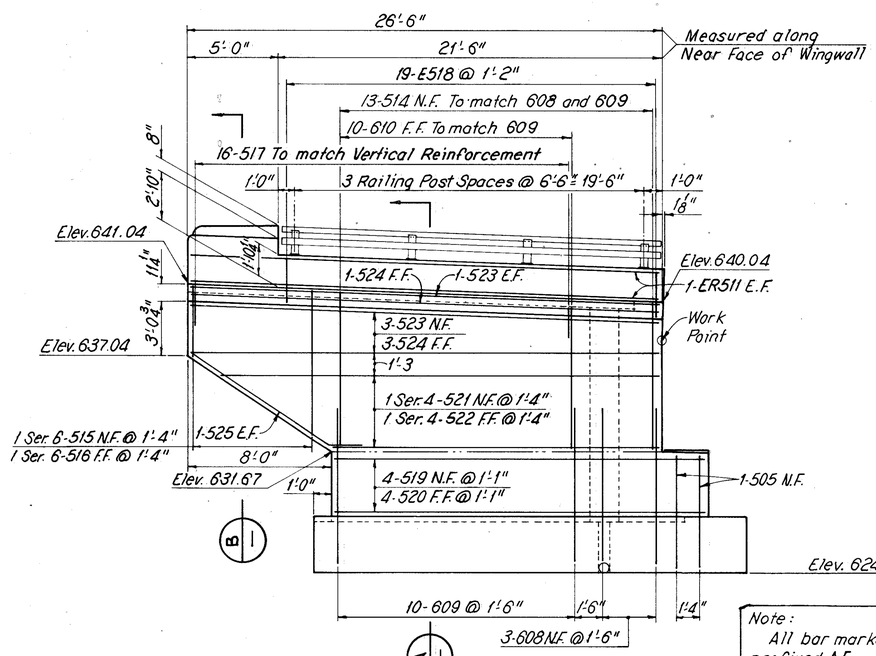

NORTHEAST WINGWALL ELEVATION

Note:
All bar marks shall be prefixed AE.

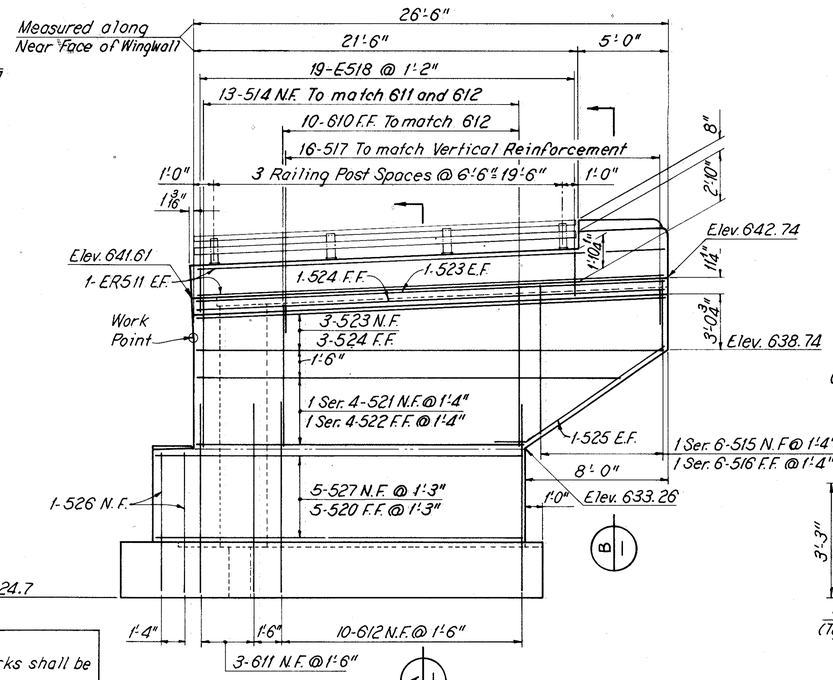

SOUTHEAST WINGWALL ELEVATION

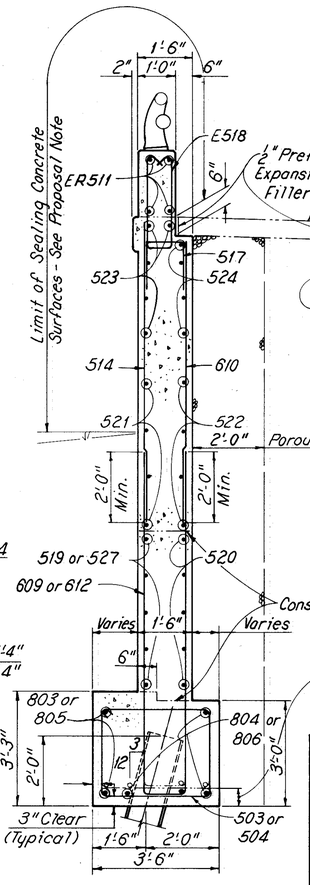

SECTION A

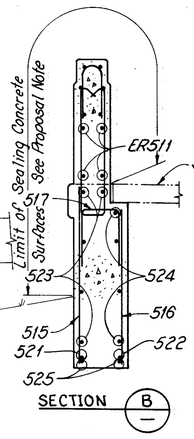

SECTION B

WOODRUFF, INC.
CONSULTING ENGINEERS
CLEVELAND, OHIO

EAST ABUTMENT FOOTING PLAN AND WINGWALL ELEVATIONS

U.S. ROUTE 20 OVER THE GRAND RIVER

BR. NO.-LAK-20-17.23 FROM STA. 18+91.00 TO STA. 22+89.56

LAKE COUNTY OHIO

MADE	TRACED	CHECKED	REVIEWED	REVISED
RCK PAG	RCK	P.G.	A.J.M.	
DATE 9-84	DATE 9-84	DATE 10-84	DATE 10/84	SHEET 10 /22

U.S.20 OVER GRAND RIVER

57