FED. ROAD DIST. NO.	STATE	FED. AID PROJ. NO.	FISCAL YEAR
10	OHIO	4	1918

11/29

I.C.H. No.2 SEC. J
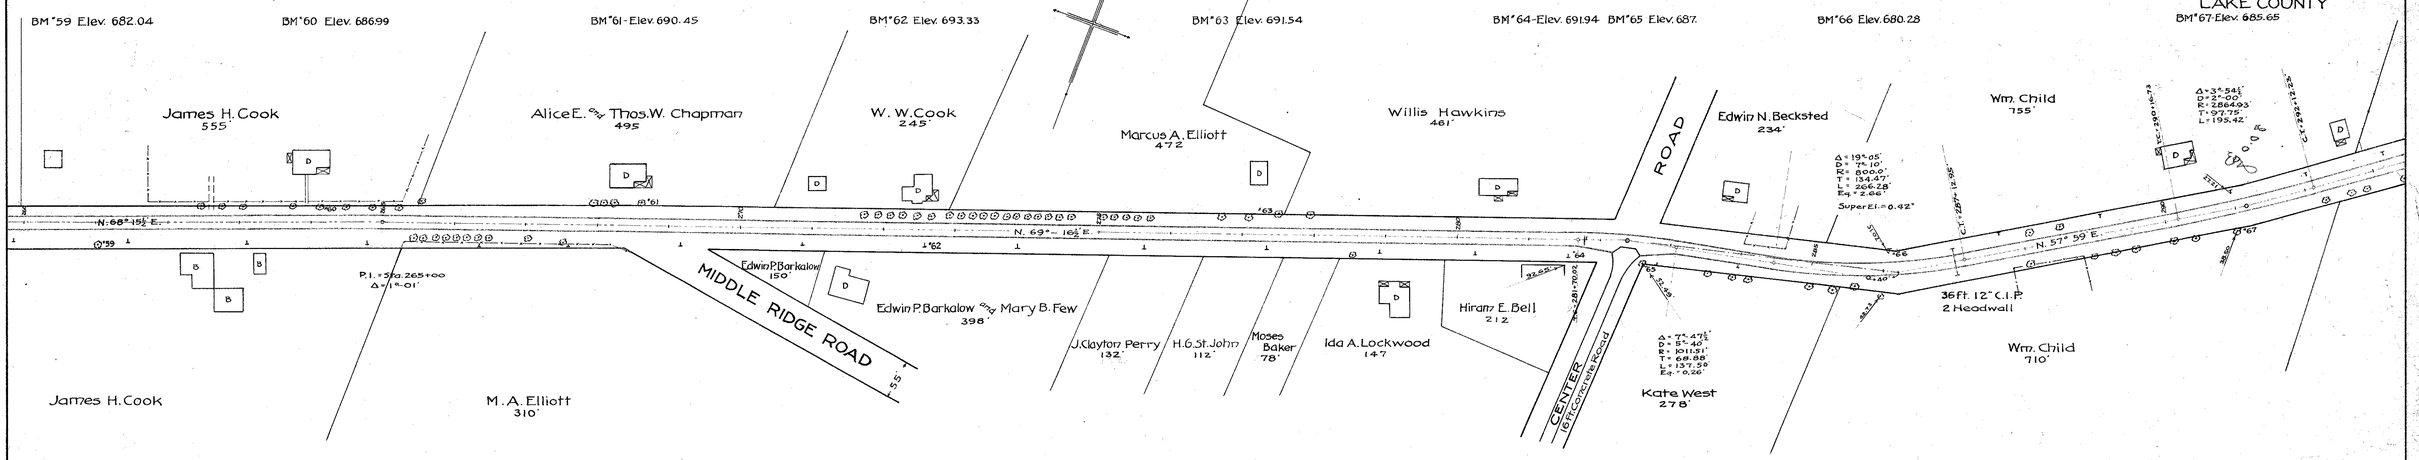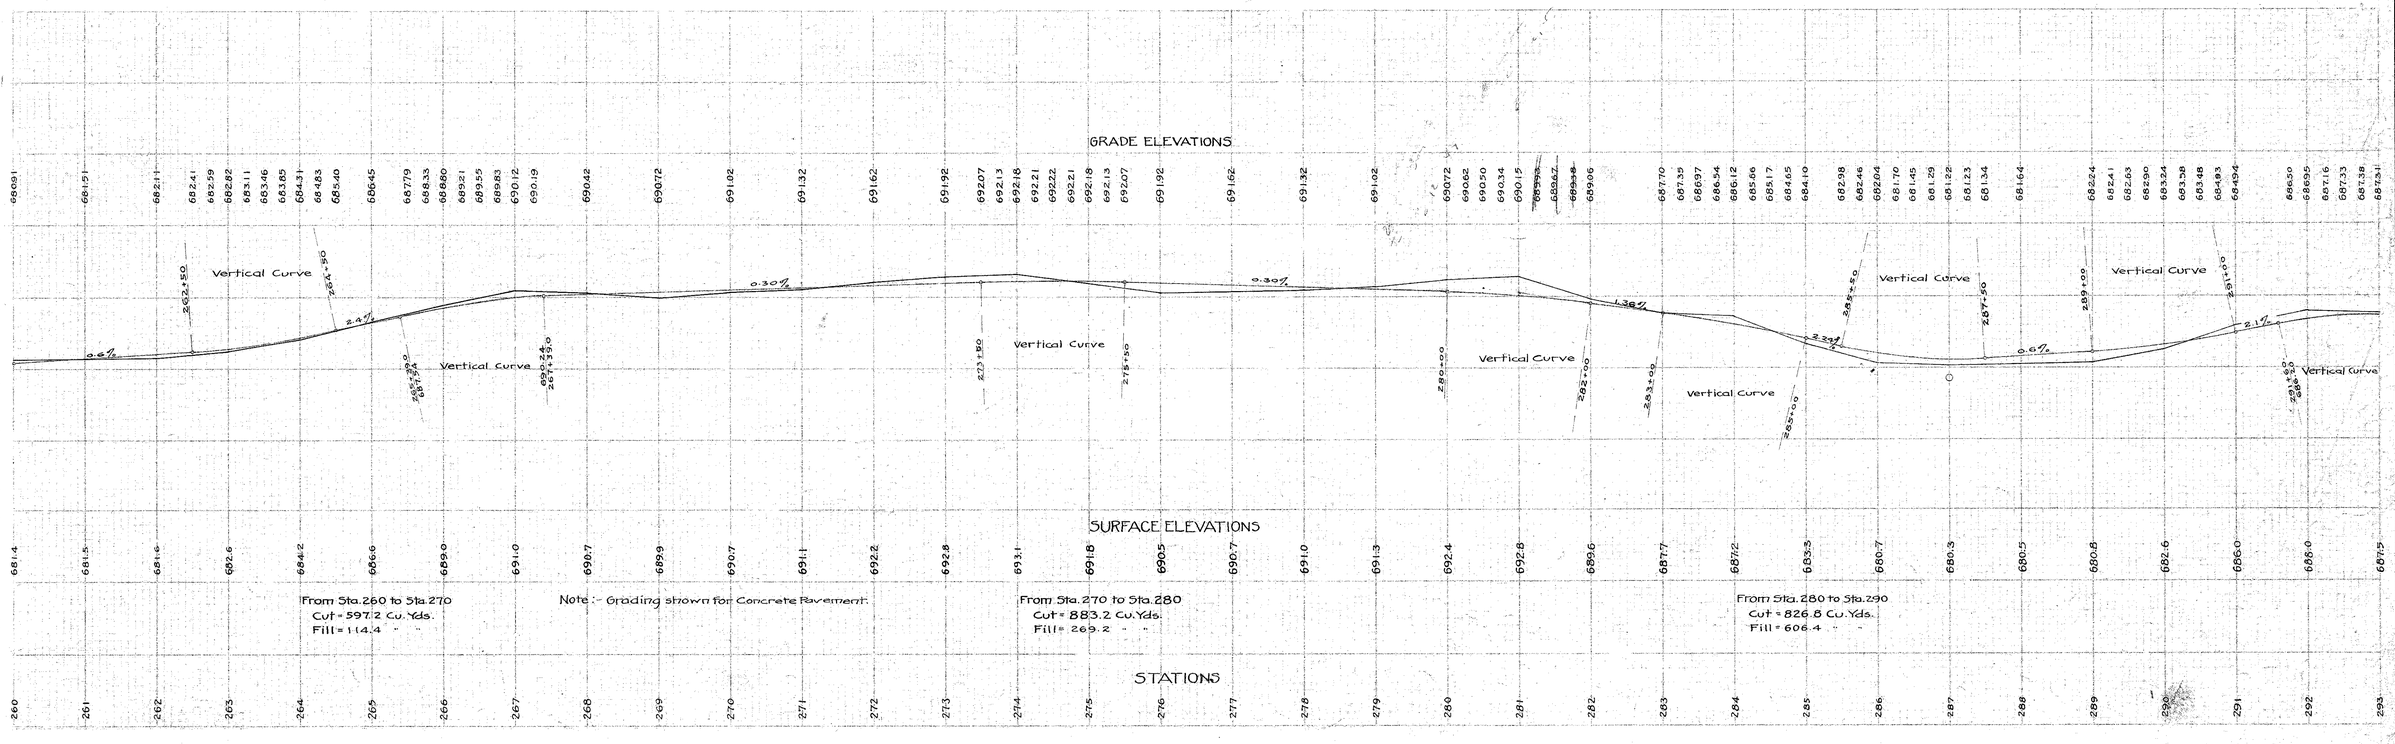
LAKE COUNTY