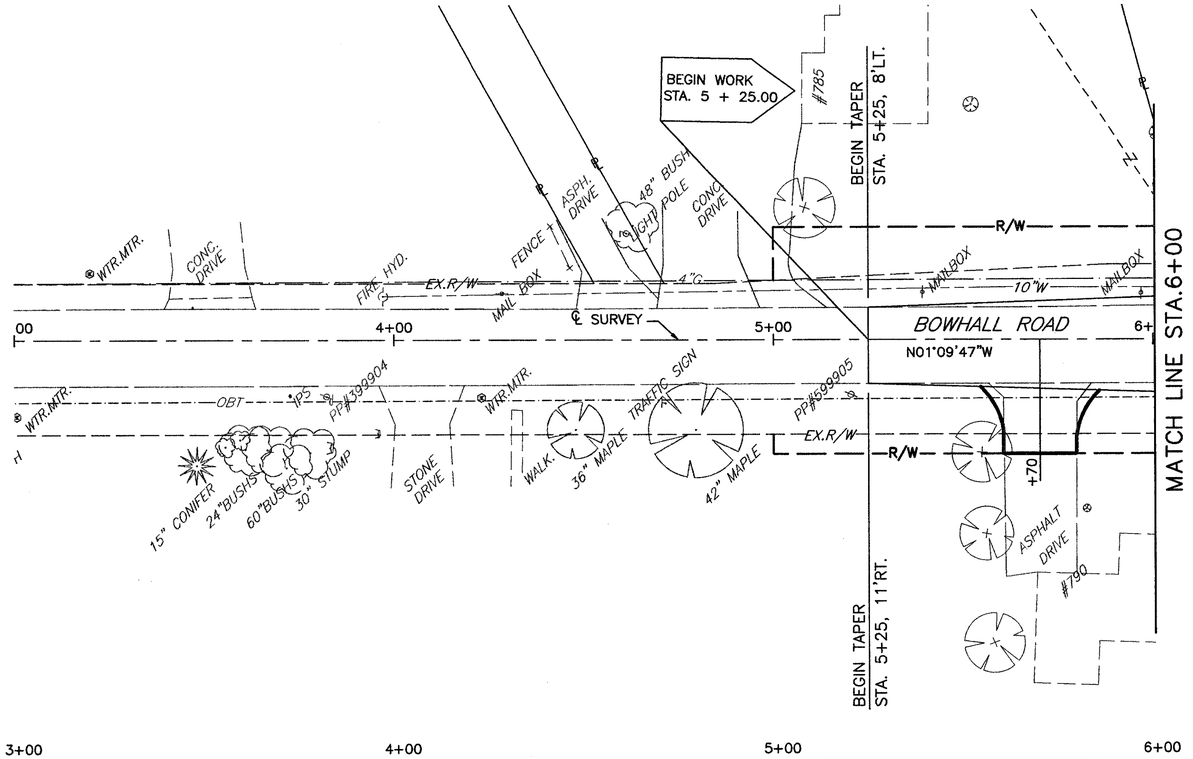

H:\1998\98404\DWG\SSPR51.DWG

N

SCALE IN FEET
-20 0 20

CALCULATED
CHECKED

BOWHALL ROAD PLAN AND PROFILE
STA. 2+00 TO STA. 6+00

LAK - 20 - 18.40

31