CALC. BY: DATE:	LAKE COUNTY LAK-20-2.70	OHIO
CHKD. BY: DATE:		FHWA REGION 5
		FEDERAL PROJECT

87
98

RIDGE RD. (S.R. 84) SYSTEM INTERCONNECT

N

40 20 0 20 40

SCALE

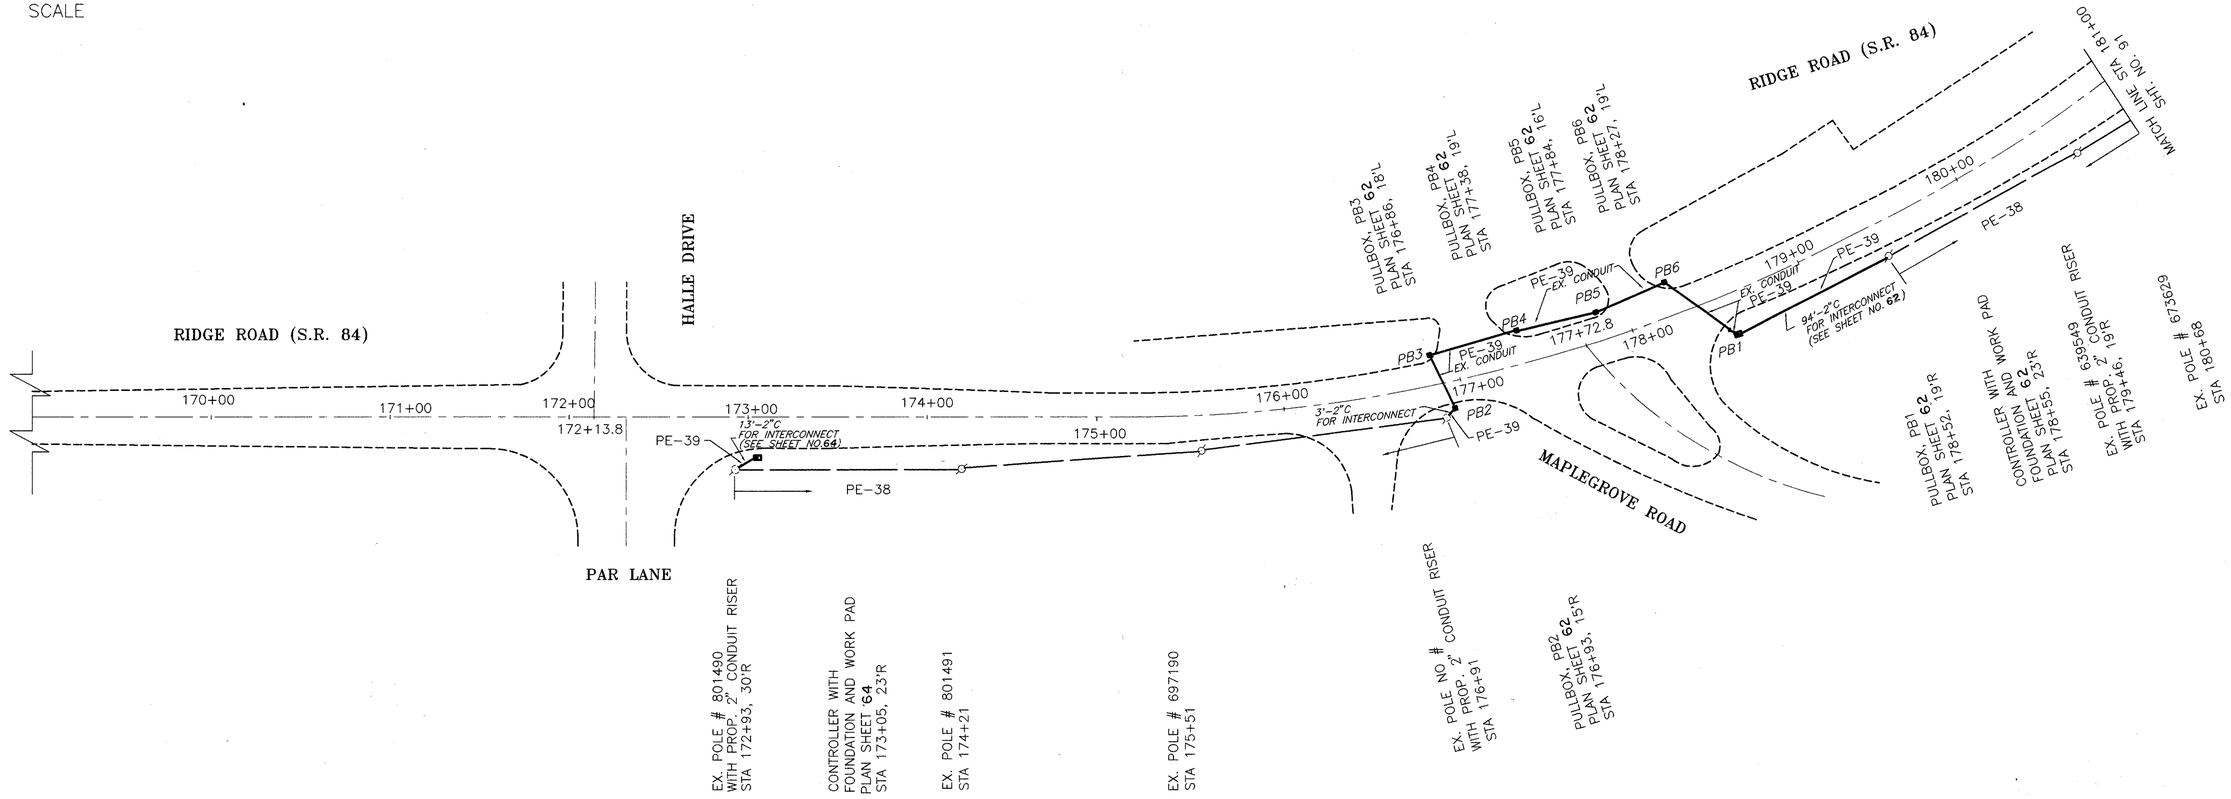

INTERCONNECT PLAN