S.R. 91 TIME-SPACE DIAGRAMS

CALC. BY: DATE:	LAKE COUNTY LAK-20-2.70	OHIO
CHKD. BY: DATE:		FHWA REGION 5
		FEDERAL PROJECT

97
98

OFF PEAK

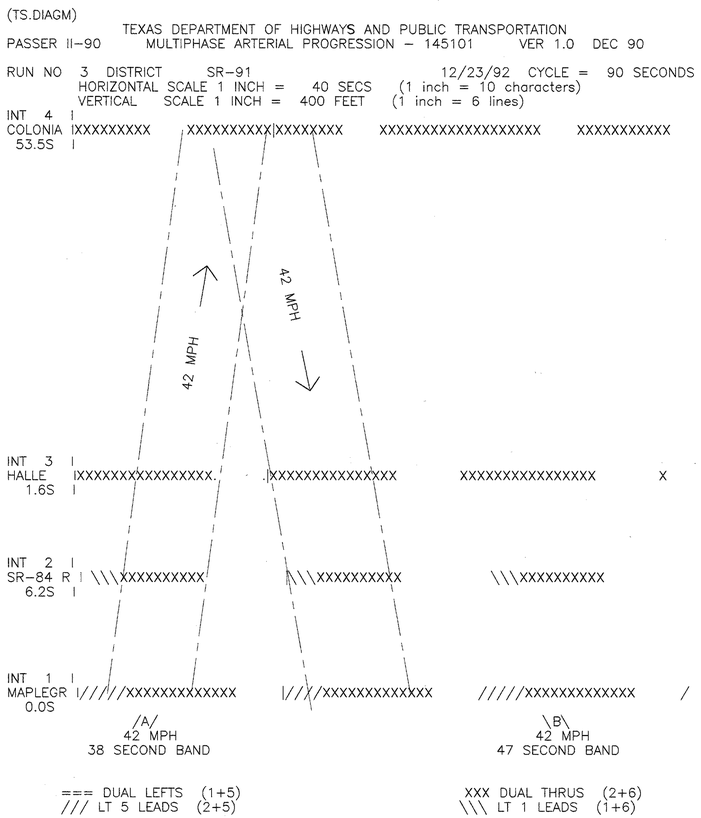

AM PEAK

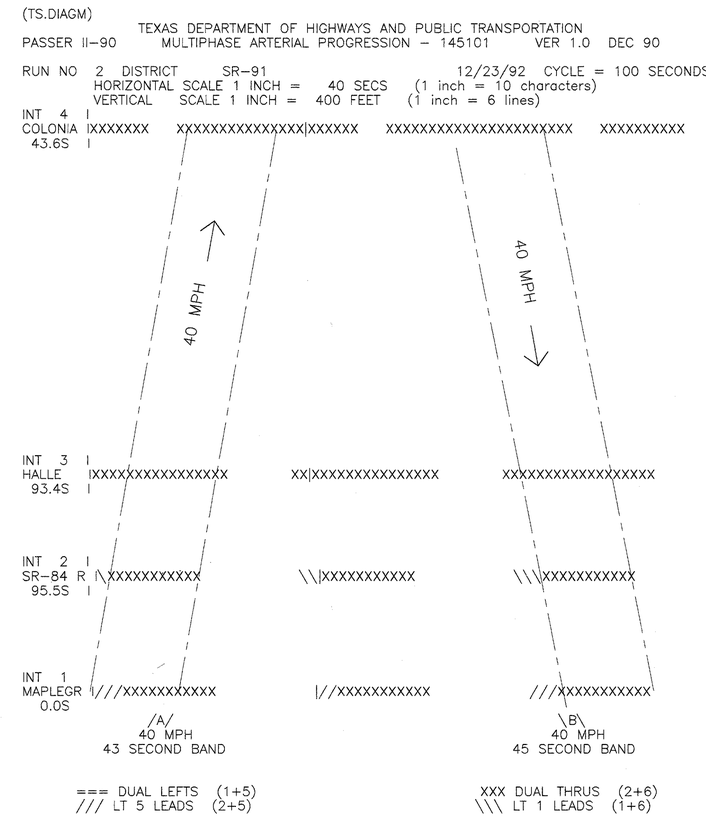
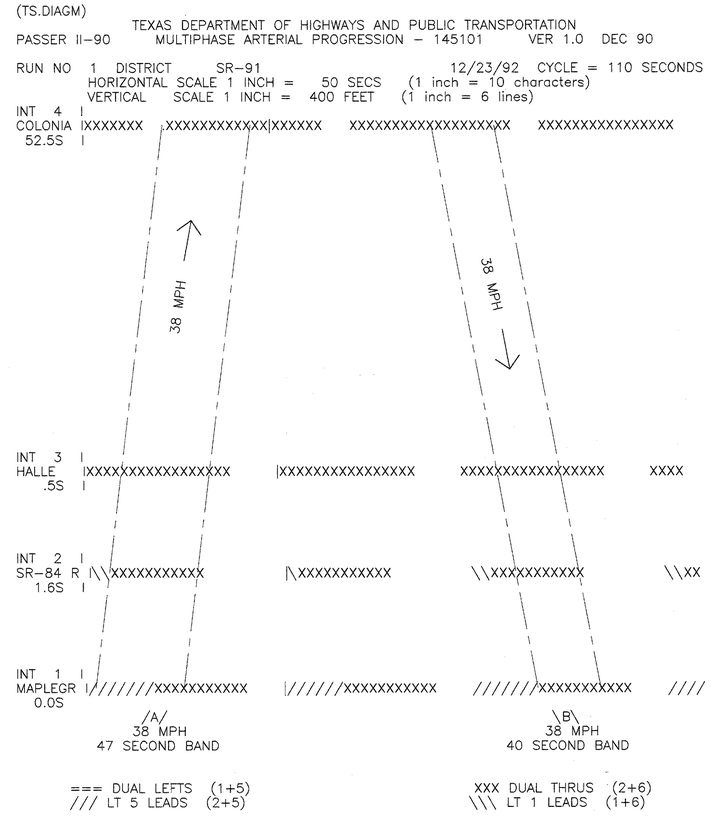
PM PEAK