G-12

H-1

S

MAR 1 - 1991

STATE OF OHIO
DEPARTMENT OF TRANSPORTATION

LAK-20-27.92

LAKE COUNTY

MADISON TOWNSHIP

FHWA REGION	STATE	PROJECT	
5	OHIO	275	

1/12

LAKE COUNTY
LAK-20-27.92

CONVENTIONAL SIGNS

County Line
Township Line
Section Line
Corporation Line or
Fence Line (existing) (proposed)
Center Line 352 353
Trees , Stumps , (to be removed)
Utility Poles: Telephone , Power , Light

Limited Access (only) LA
Right of Way (only) RW
Limited Access & Right of Way LA&RW
Existing Right of Way
Property Line (in existing fence)
Railroad
Guardrail (existing) (proposed)
Ex. U.G. Tel. Conduit
Ex. R.P. Gas Line
Ex. Water Main

INDEX OF SHEETS

TITLE SHEET 1
TYPICAL SECTIONS 2
GENERAL NOTES AND SUMMARY 3
PLAN SHEETS ..... 4 - 7
CROSS SECTIONS ..... 8 - 12

LINE DATA

Begin Work - U.S. 20 Sta. 560 + 61.00
End Work - U.S. 20 Sta. 570 + 51.00
WORK LENGTH = 990.00 LIN. FT.

Begin Work - S.R. 528 Sta. 109 + 48.00
End Work - S.R. 528 Sta. 113 + 63.79
WORK LENGTH = 415.79 LIN. FT.

Begin Work C.R. 7 Sta. 0 + 22.25
End Work C.R. 7 Sta. 4 + 24.00
WORK LENGTH = 401.75 LIN. FT.

TOTAL WORK LENGTH = 1807.94 LIN. FT. OR .342 MILES

PROJECT LENGTH = 0.00 LIN. FT. OR .000 MILES

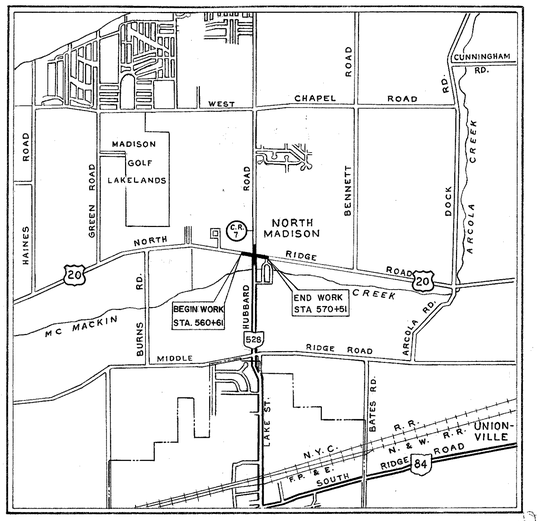

LOCATION MAP

SCALE OF MILES
0 1 2

Portion to be improved
State Roads
Other Roads

SCALES

Plan 0 10 20 40
X-Sec. Horizontal 0 10 20
X-Sec. Vertical 0 10 20

SUPPLEMENTAL PRINTS OF STANDARD CONSTRUCTION DRAWINGS				
BP - 5	6 - 1 - 72			
BP - 6	6 - 1 - 65			
BP - 7	1 - 1 - 66			
CB - 3A	6 - 1 - 65			
CB - 6	6 - 1 - 65			
MC - 4	6 - 13 - 69			

1973 SPECIFICATIONS

The standard specifications of the State of Ohio, Department of Transportation, including changes and supplemental specifications listed in the proposal shall govern this improvement.

The right of way for this improvement will be provided by the State of Ohio.

I hereby approve these plans and declare that the making of this improvement will not require the closing to traffic of the highway and that provisions for the maintenance and safety of traffic will be as set forth on the plans and estimates.

Approved Joseph F Powell
Date 5-31-73 District Deputy Director of Transportation

Approved Robert B Pfeifer
Date 7-16-73 Engineer of Bridges

Approved
Date Engineer of Roadway Design

Approved
Date Assistant Deputy Director, Highway Design

Approved E. L. Zook
Date 8-8-73 Engineer of Maintenance

Approved O. Carson Barklow
Date 8-8-73 Assistant Deputy Director, Operations and Maintenance

Approved Milliam Brinkley
Date 8-10-73 Assistant Deputy Director, Program Development

Approved
Date Chief Engineer, Division of Highways

Approved William D Baker
Date 8-10-73 Deputy Director, Division of Highways

Approved William P. McKenna
Date 8-13-73 Assistant Director, Department of Transportation

Approved
Date 8/15/73 Director, Department of Transportation

SUPPLEMENTAL SPECIFICATIONS	
814	1-1-69

DIVISION ENGINEER DATE

000196

Project:
Date of Letting 19 , Contract No.

SEAL

LD 0300 3-1-72