FHWA REGION	STATE	PROJECT	
5	ILL		

7/85

LAKE COUNTY
LAK-20-5.60

DRIVEWAY APPROACH DETAILS

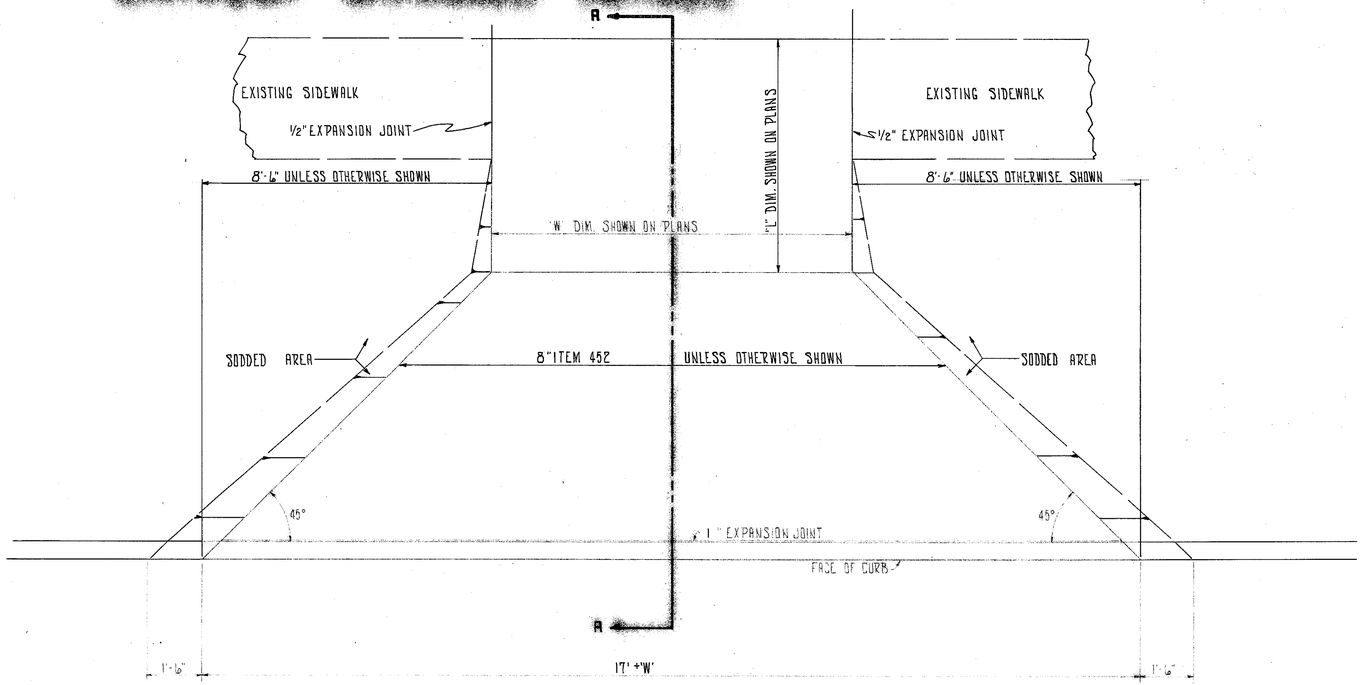

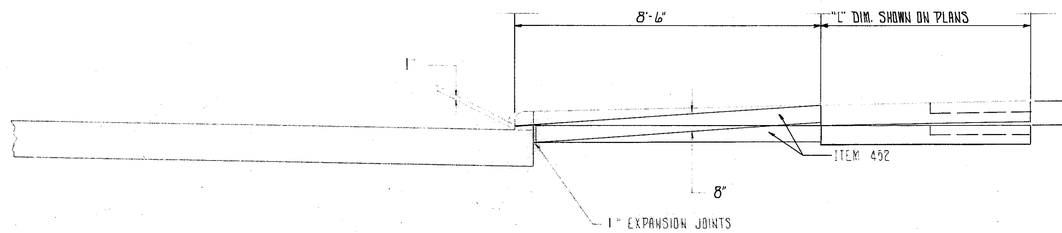

SECTION A-A

NOTE:

1. COST OF EXPANSION JOINT MATERIAL SHALL BE INCLUDED IN ITEM 452 PLAIN PORTLAND CEMENT CONCRETE PAVEMENT.
2. MAXIMUM GRADE IN DRIVE APPROACH = 6.50 %
3. FOR NOTES AND DETAILS NOT SHOWN SEE STANDARD DRAWING BP-6.

DRIVEWAY APPROACH DETAIL