FHWA REGION	STATE	PROJECT	
5	OHIO		

84
85

LAKE COUNTY
LAK-20-5.60

9
10

STATE OF OHIO
LAKE COUNTY
WILLOUGHBY TOWNSHIP
T. 10 N. & R. 10 W.
CITY OF WILLOUGHBY

0 20 40
SCALE IN FEET

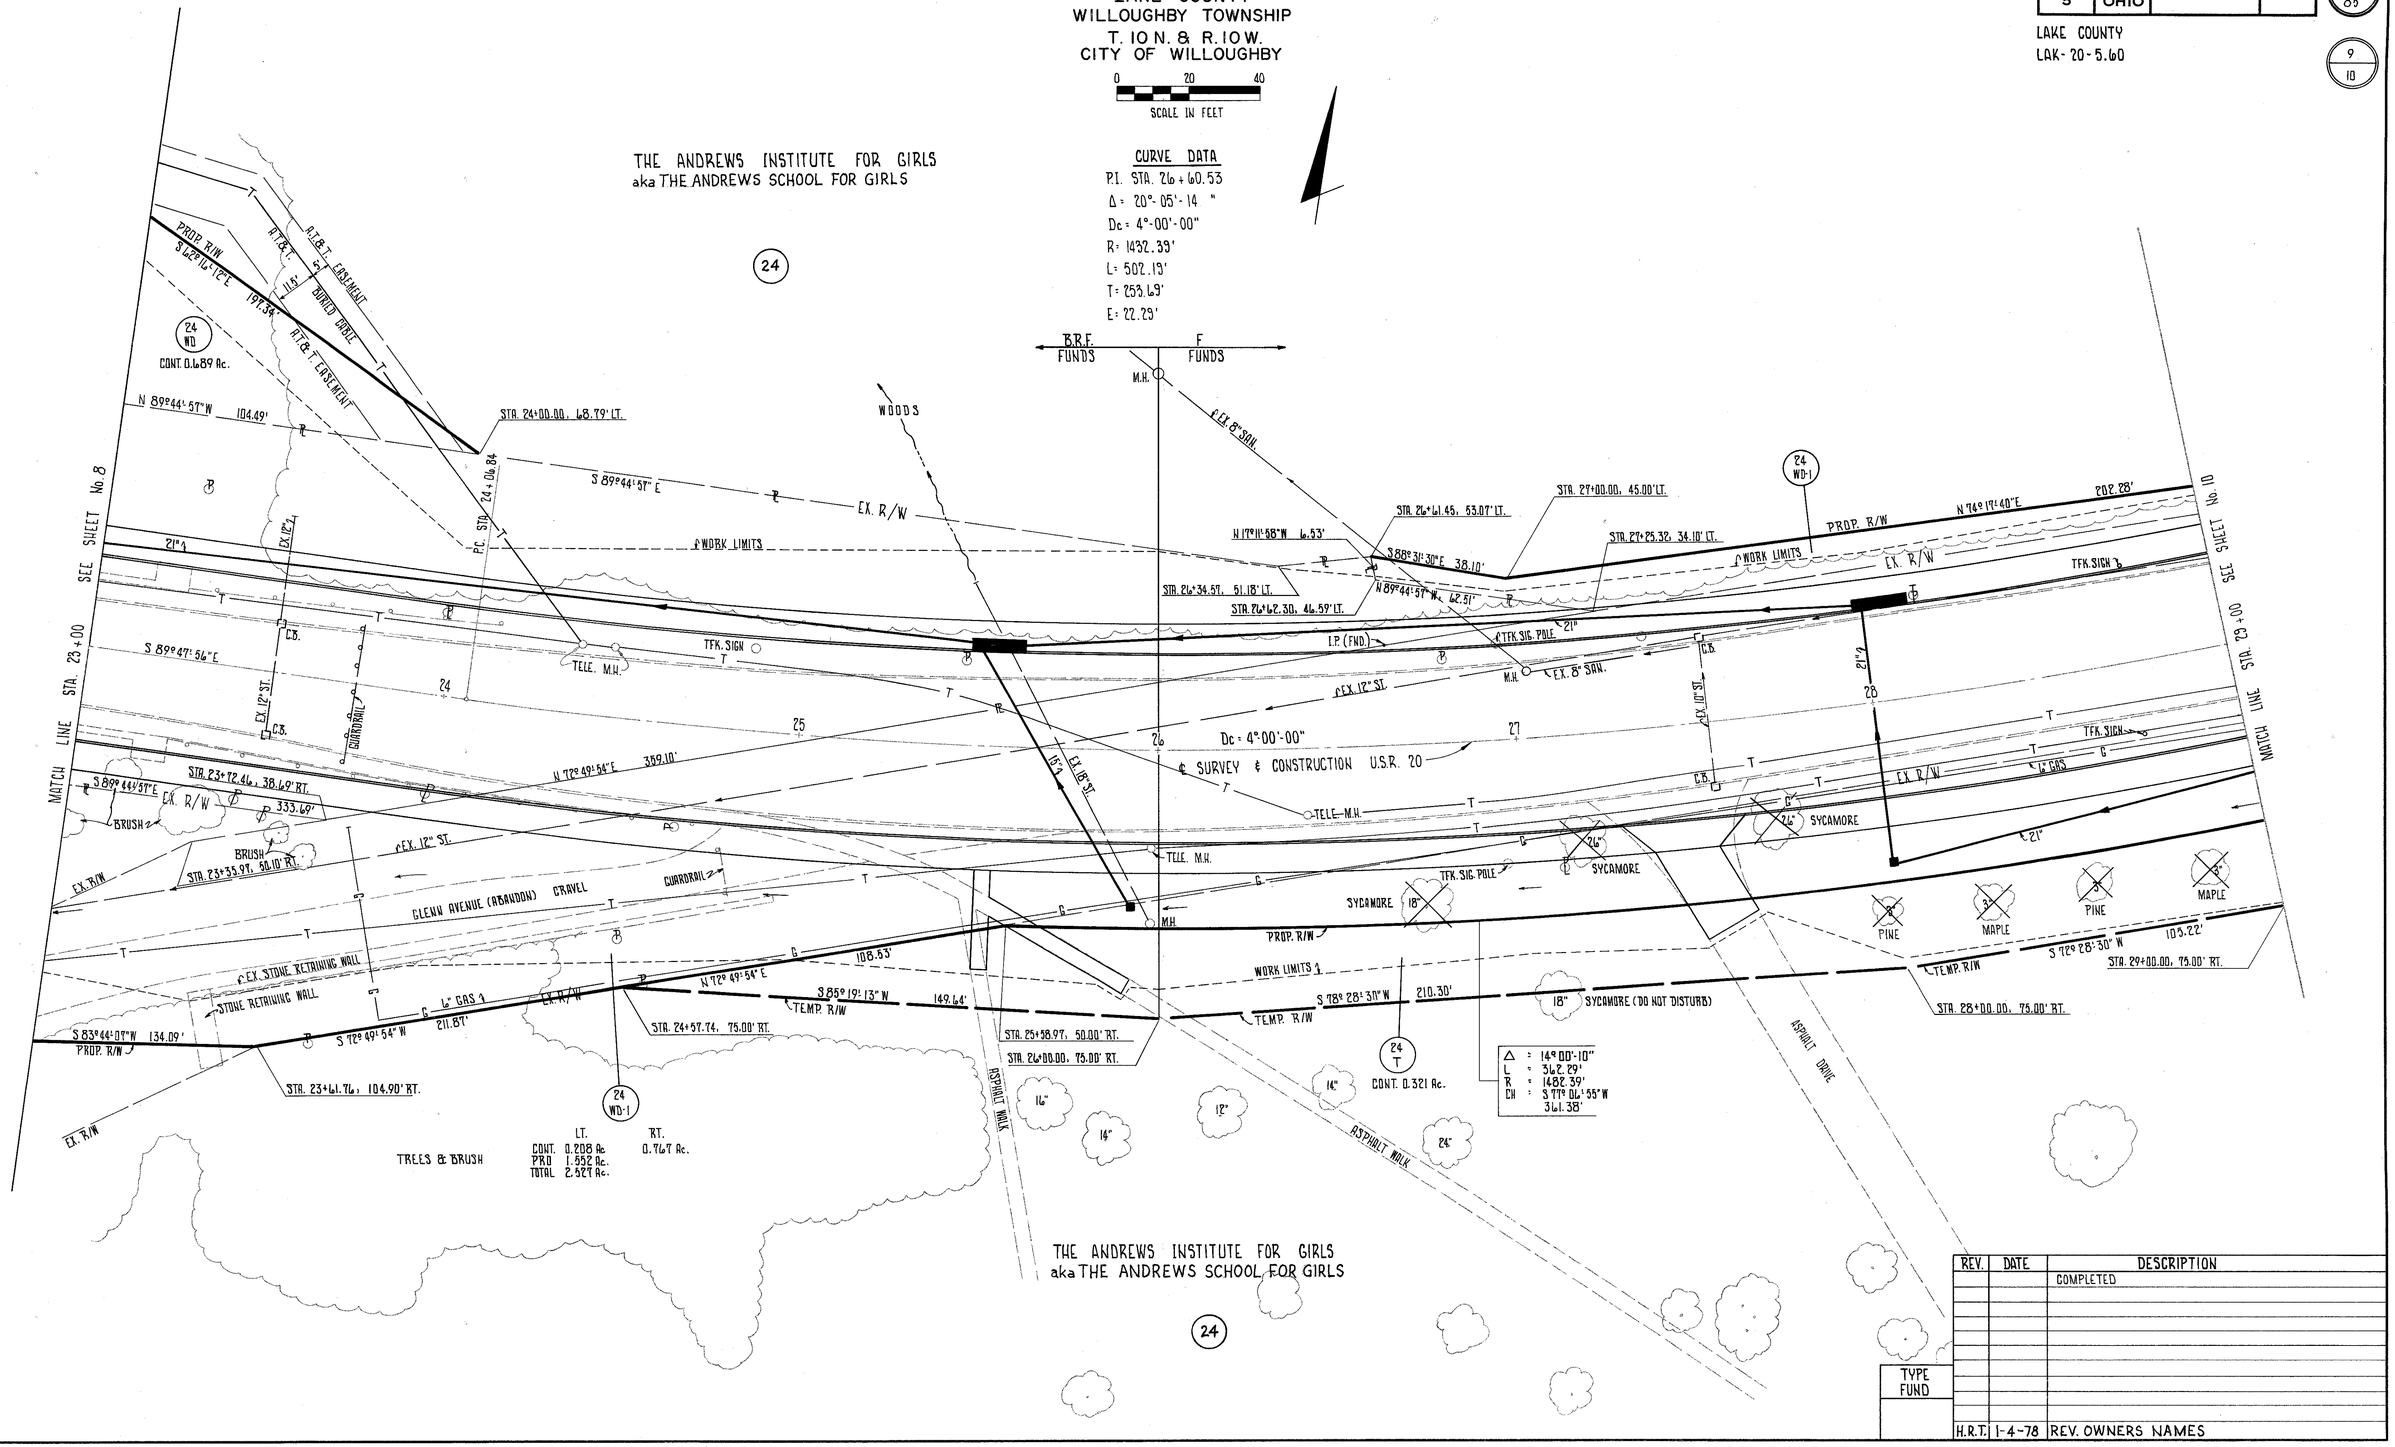

REV.	DATE	DESCRIPTION
		COMPLETED
H.R.T.	1-4-78	REV. OWNERS NAMES

TYPE FUND

U.S.R. 20 STA. 23+00 TO STA. 29+00 RIGHT-OF-WAY