FED. RD. DIV. NO.	STATE	FED. AID PROJECT	FISCAL YEAR
2	OHIO		1947

13/15

LAKE COUNTY
LAK-20-5.60

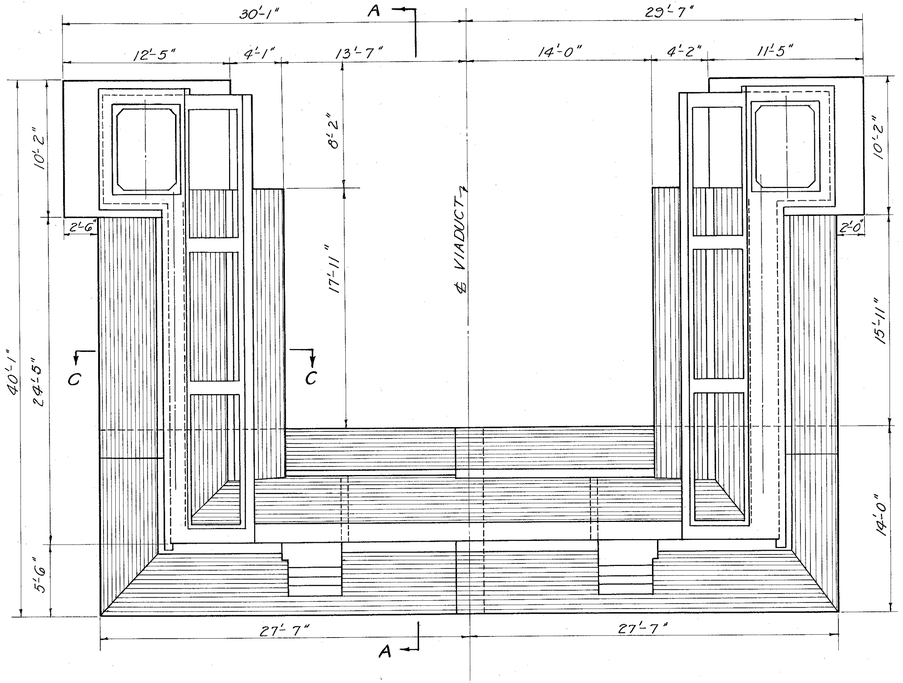

PLAN

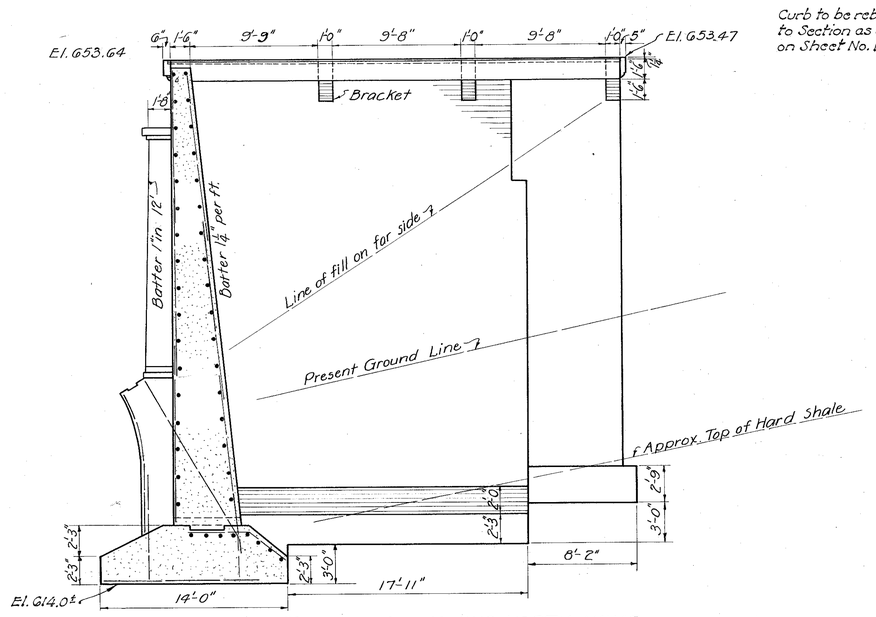

SECTION A-A SHOWING NORTH WING

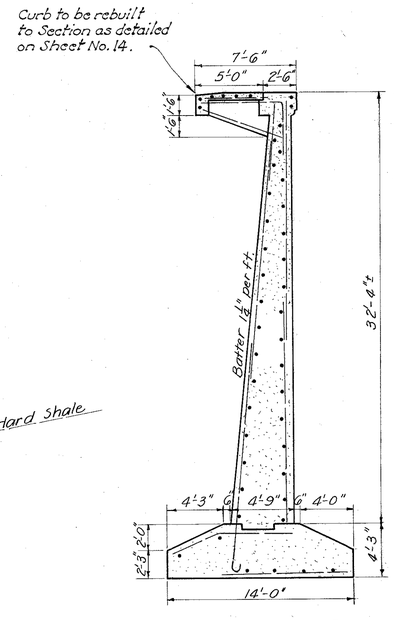

SECTION C-C

PLAN

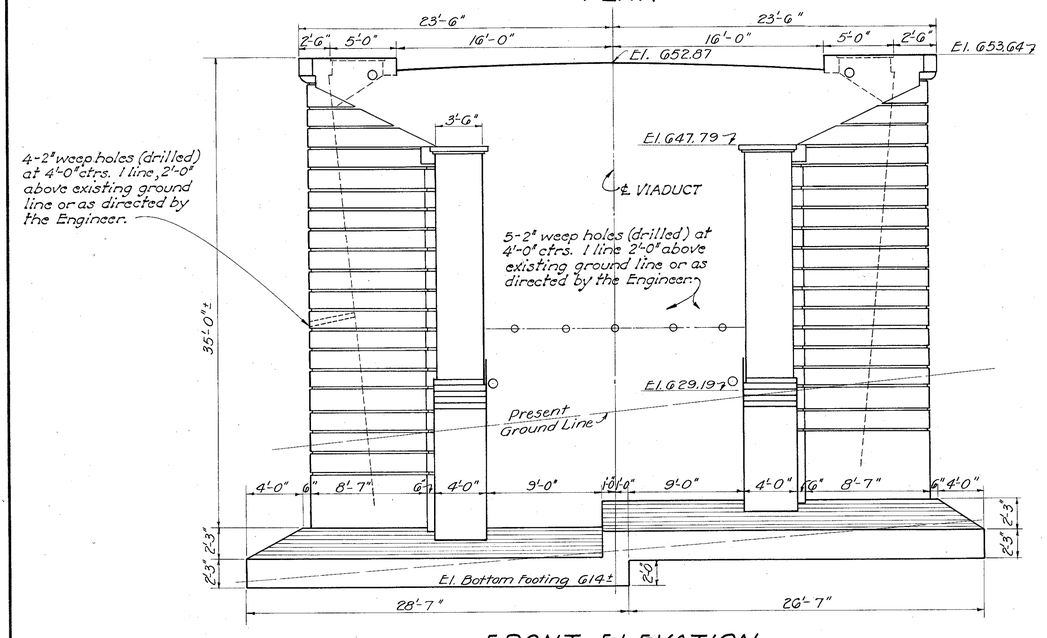

FRONT ELEVATION

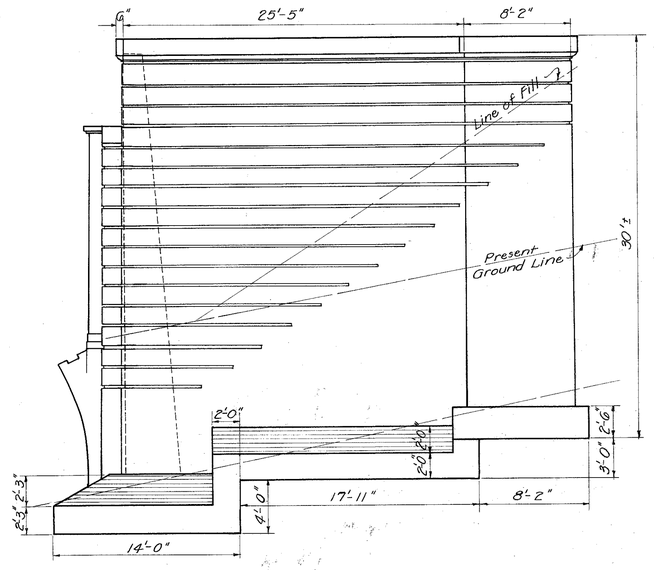

ELEVATION OF SOUTH WING

STATE OF OHIO
DEPARTMENT OF HIGHWAYS
BUREAU OF BRIDGES

EAST ABUTMENT

BRIDGE NO. LA-20-56
OVER CHAGRIN RIVER
LAKE COUNTY
SEC. LAK-20-5.60

DESIGNED	DRAWN	TRACED	CHECKED	REVIEWED	DATE	REVISED
	C.R.	K.E.T.	W.C.K.	A.F.R. E.P.J.	11/12/47	