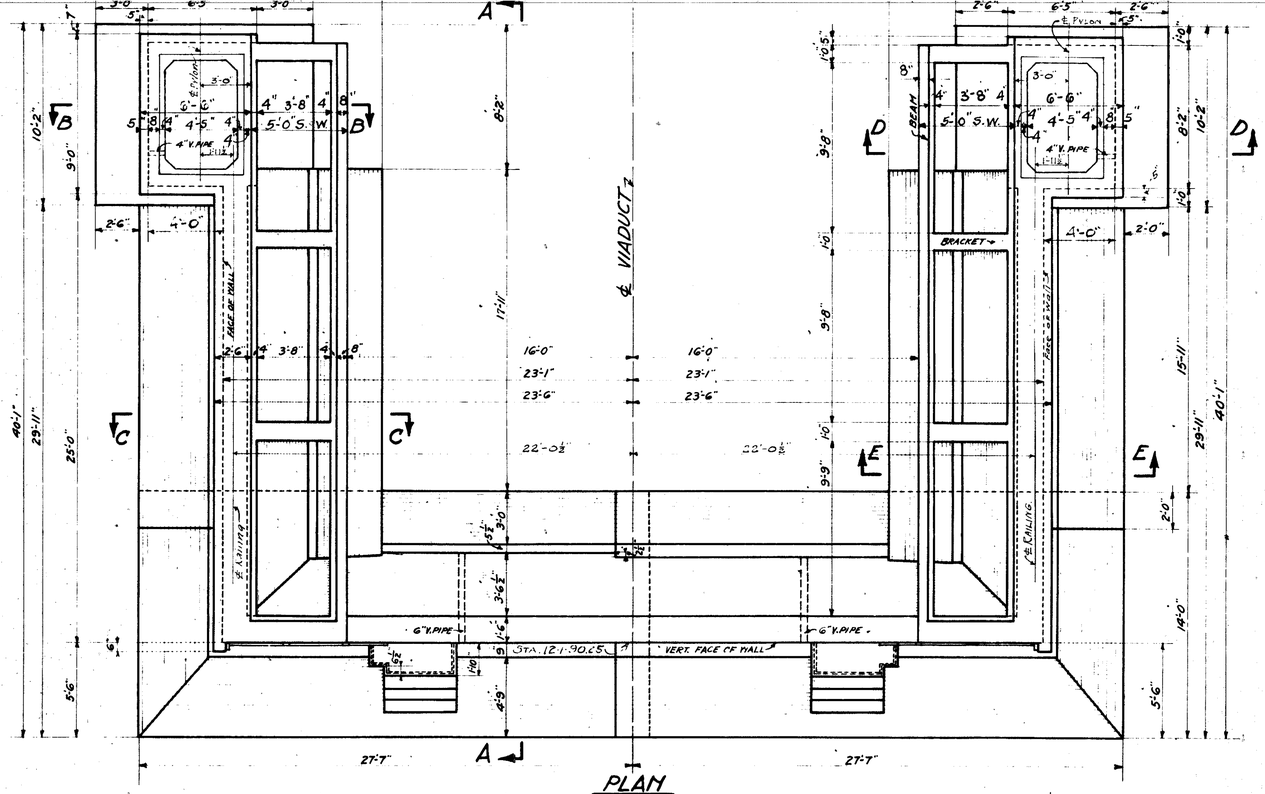

PLAN

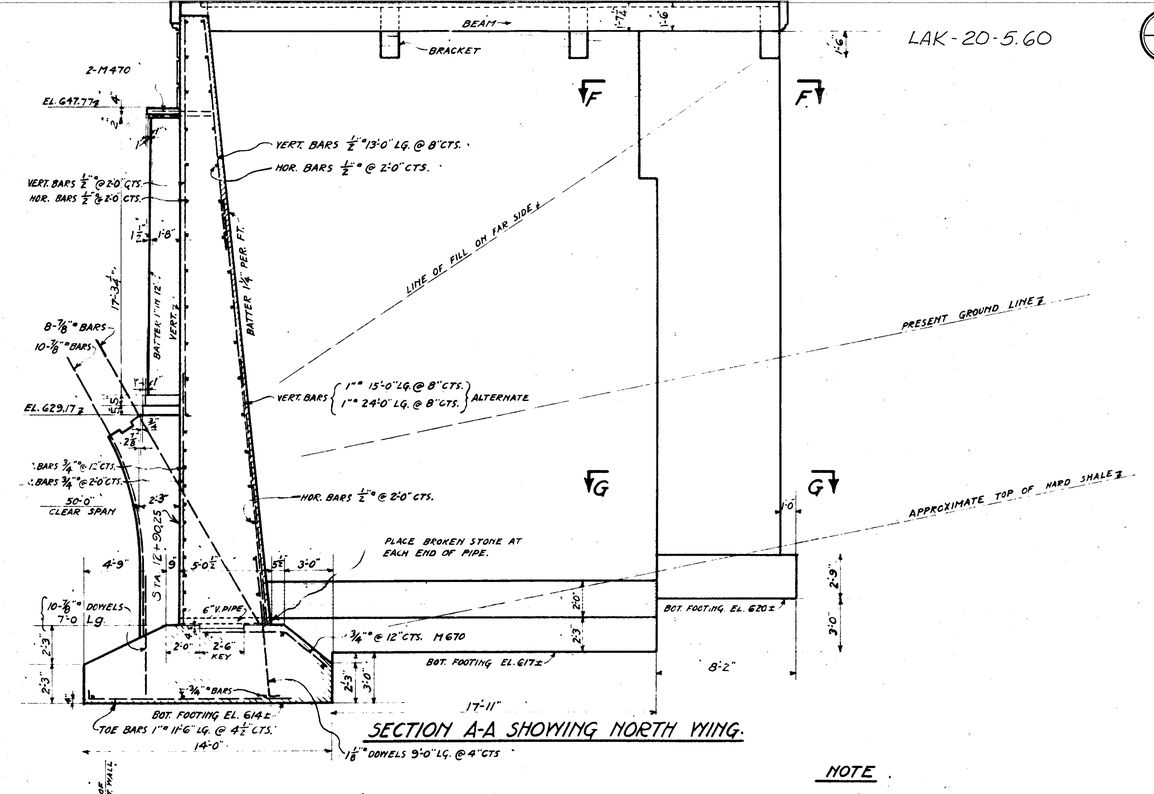

SECTION A-A SHOWING NORTH WING.

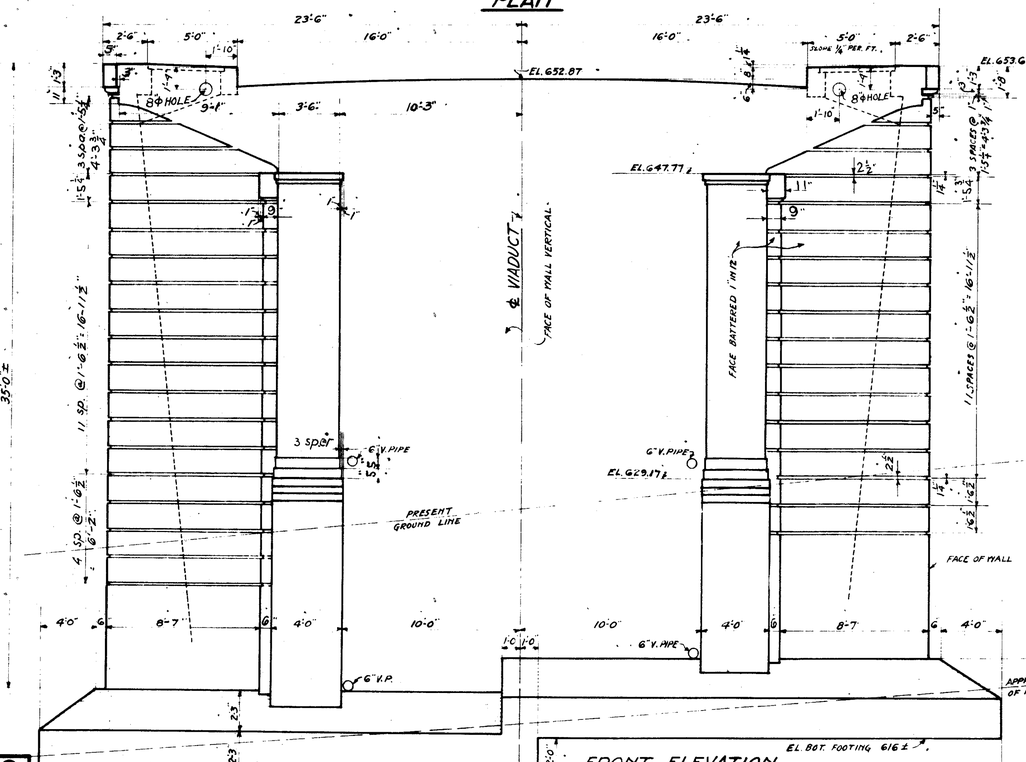

FRONT ELEVATION

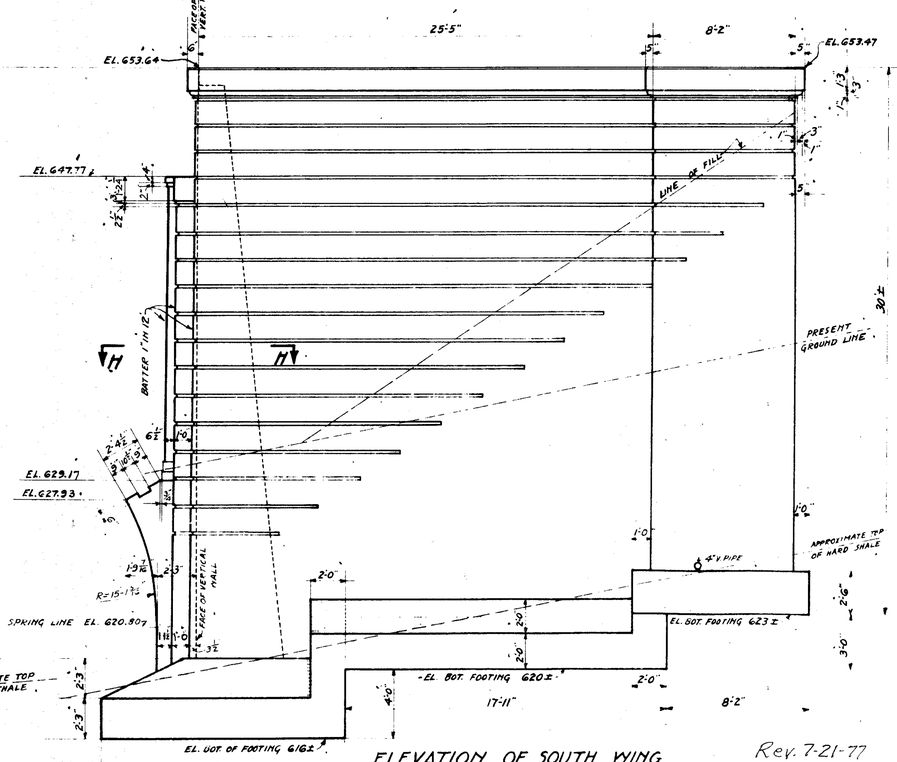

ELEVATION OF SOUTH WING

Rev. 7-21-77

NOTE

FOOTINGS TO BE CARRIED INTO HARD SHALE A MINIMUM DEPTH OF ONE FOOT.

APPROVED July 21st 1919.

J. C. Phillips
F. P. Forshley
W. E. Thompson
COUNTY COMMISSIONERS

COUNTY AUDITOR

C. C. Harris
COUNTY ENGINEER

STATE HIGHWAY COMMISSIONER

THE WATSON ENGINEERING COMPANY.
CLEVELAND, OHIO.

CHAGRIN RIVER VIADUCT.
WILLOUGHBY,
LAKE COUNTY OHIO.
C. C. HARRIS - COUNTY ENGINEER.

DETAILS OF EAST ABUTMENT.

DRAWING MADE	DRAWN BY	TRACED BY	DATE	CHECKED BY	DATE	APPROVED BY	DATE
JULY 20 1919	E.M.	E.M.		F.J.	7.21.19	F.L.G.	9-10-19

REVISIONS — REMARKS

SCALE 1/4 = 1'-0"

PRINT MADE [redacted]

826-10