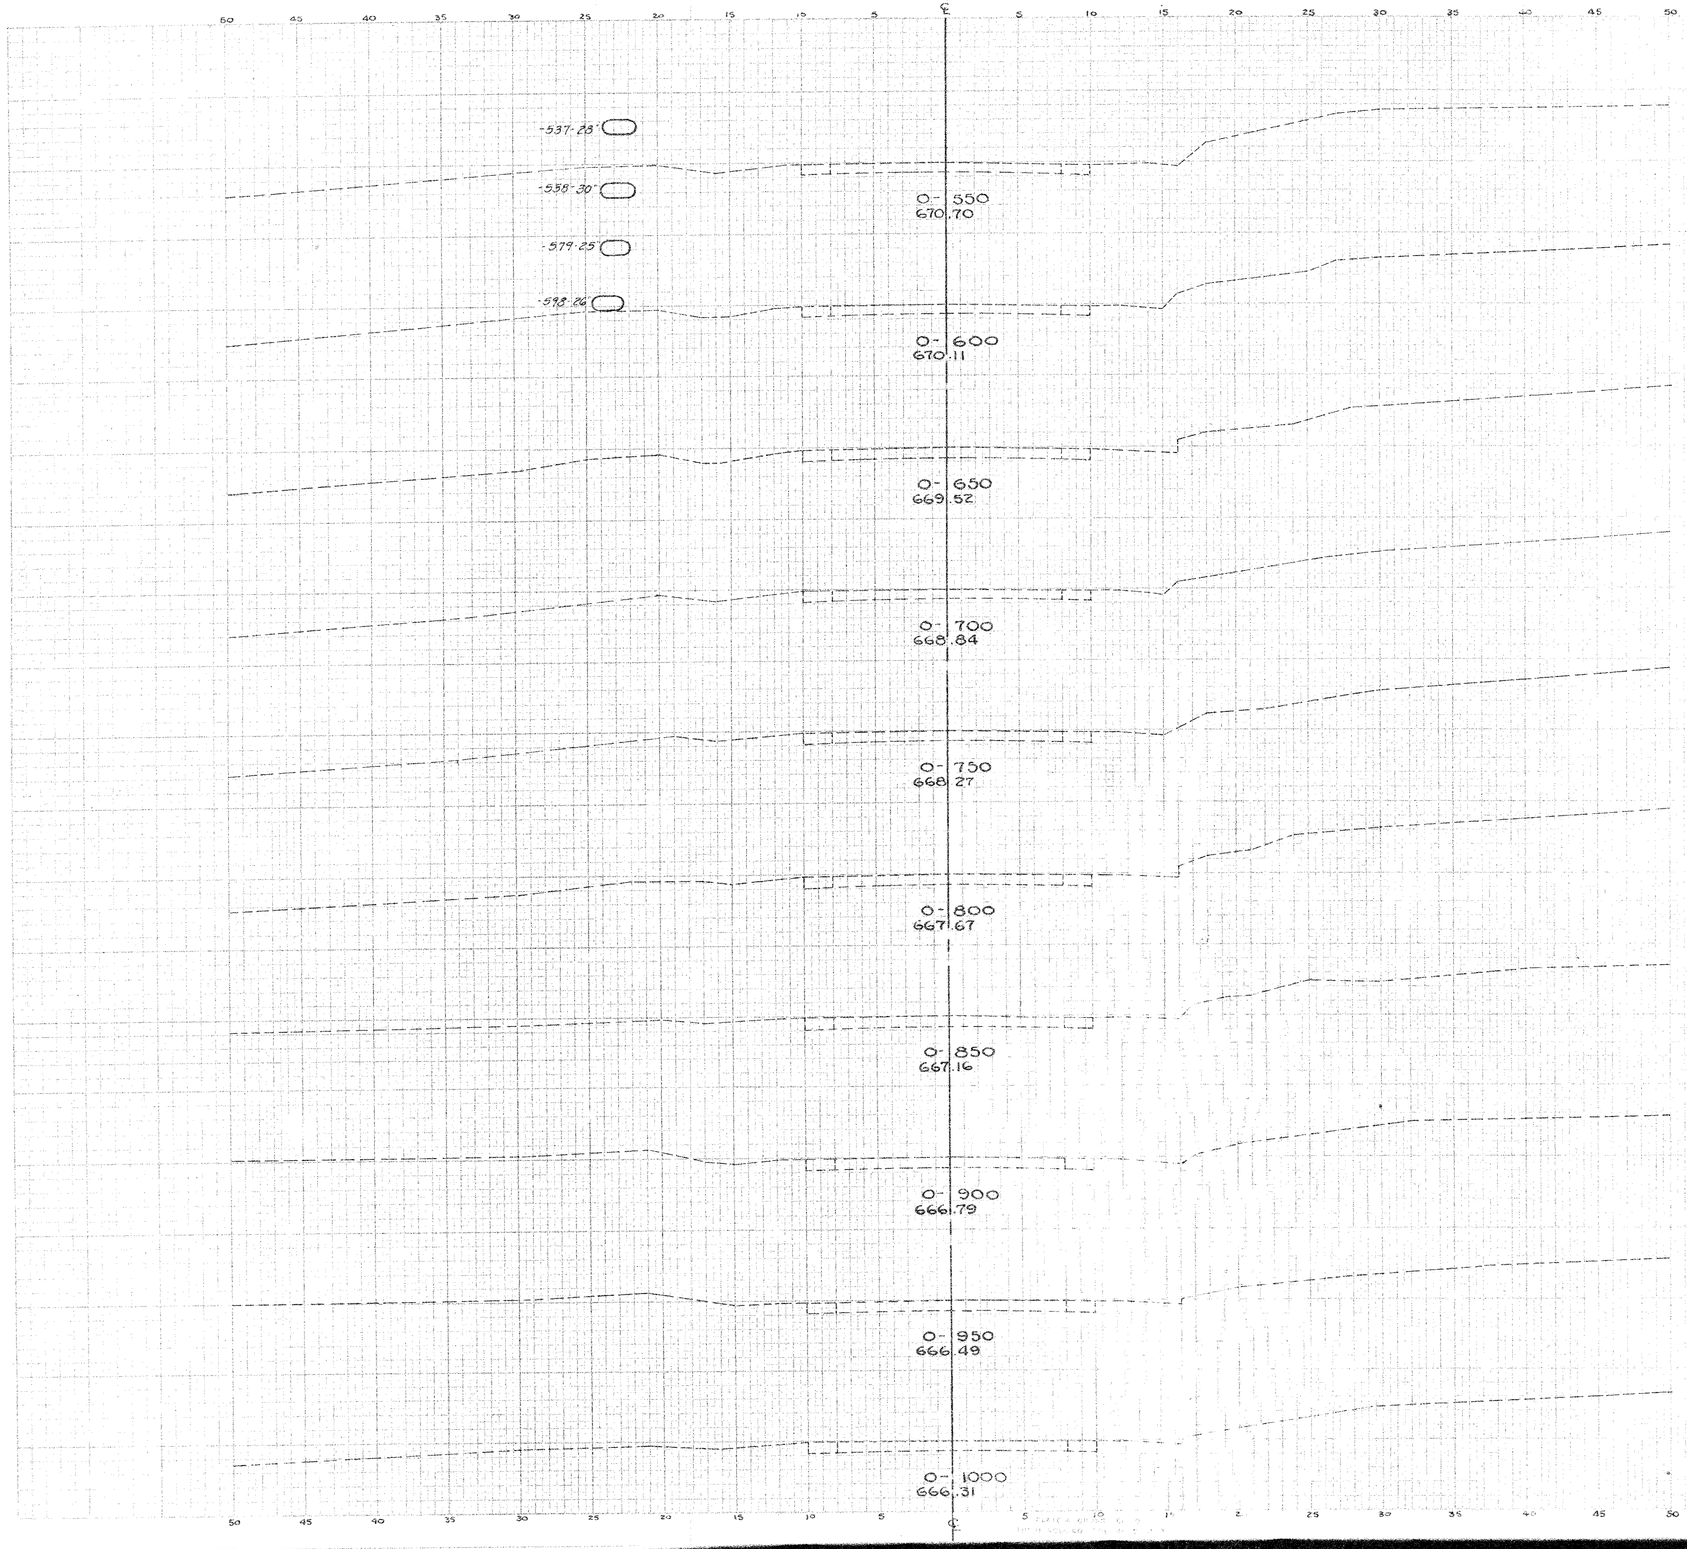

End Area		Cu Yds	
Cut	Fill	Cut	Fill

FED. RD. DIST. NO.	STATE	FEDERAL AID PROJECT	FISCAL YEAR
10	OHIO	GGG-I (1) 5(3)	1938

14
39

ASHTABULA COUNTY
S.H. NO. 2 SEC. M(PT.)
LAKE COUNTY
S.H. NO. 2 SEC. Q(PT.)

Sta. 0-1000 to 0-500