F.A.G.C.				
10	OHIO	F.A.G.M.-70A(1)	1941	6 / 50

LAKE COUNTY
SH 520-SEC. PAINESVILLE (PT)
GRADE SEPARATION

PROPOSED STRUCTURE
Type - Steel half-thru girders (6 tracks) with concrete substructure.
Span - 45'-6" clear between column faces (normal to roadway).
Pav't. - 44'-0" between curbs.
Sidewalks - 2 @ 5'-1" clear.
Skew - 29°-53' L.F.

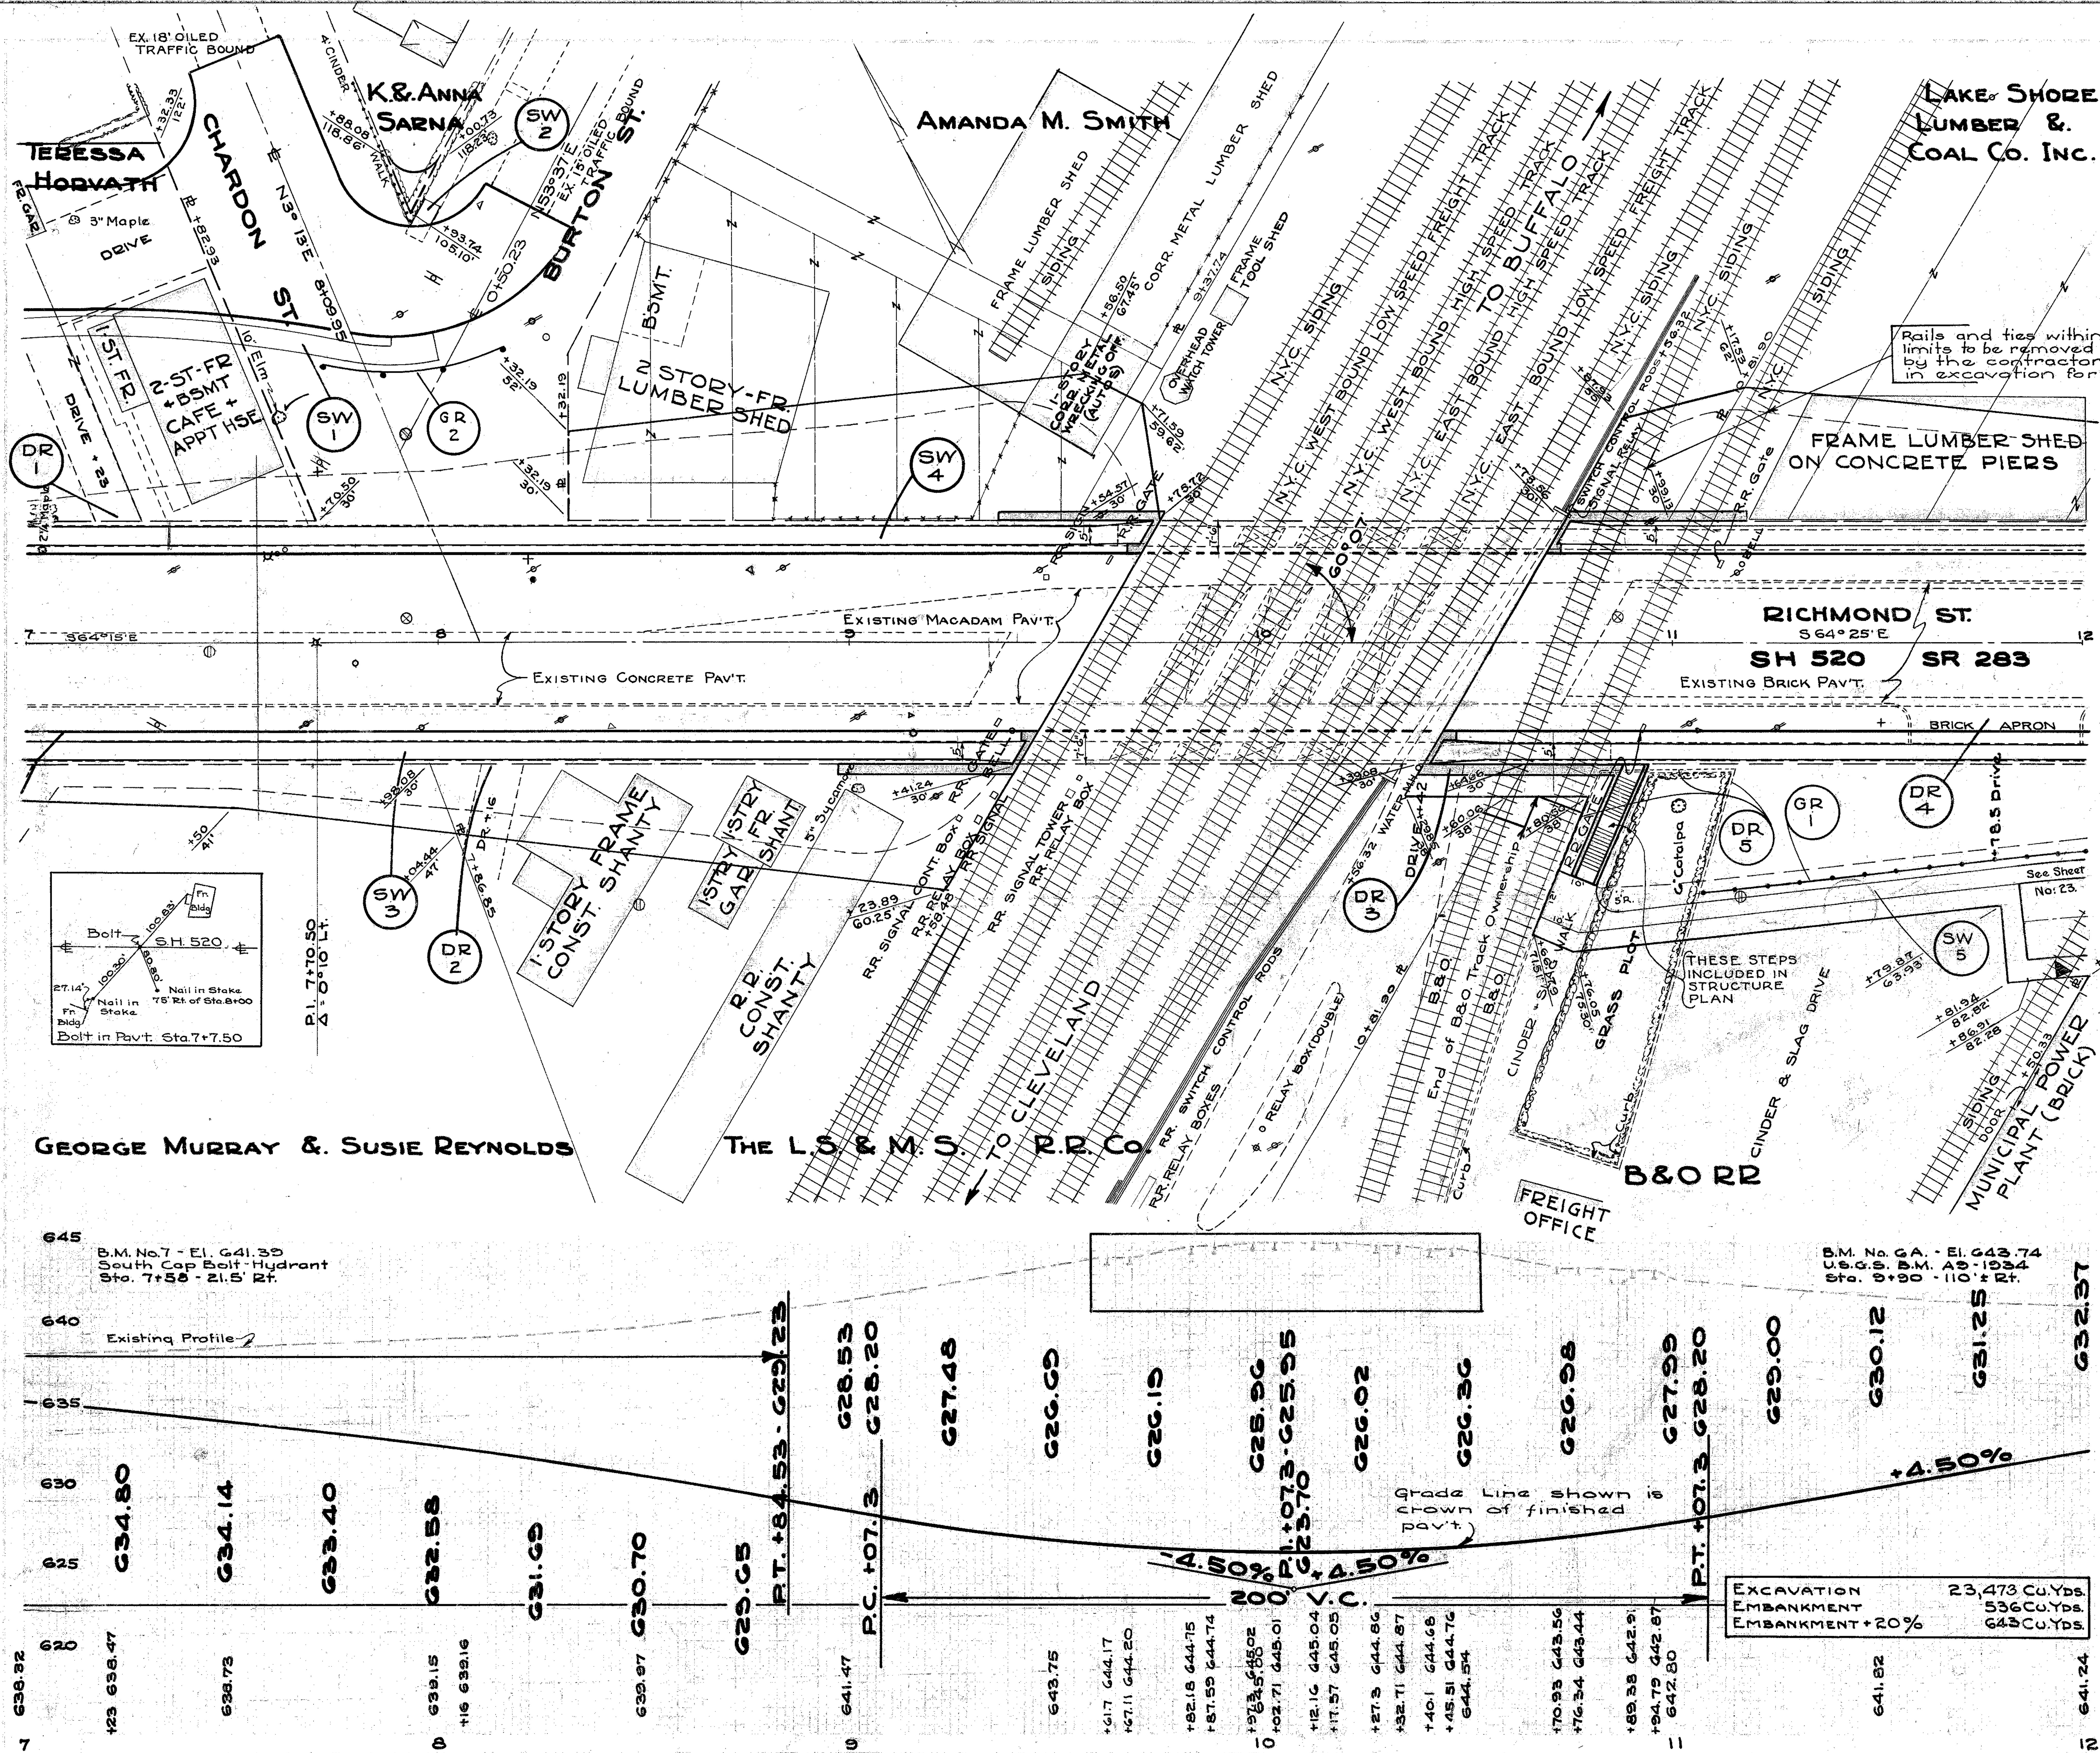

DRIVES

Mark	Station	Side	Removal & Storage Ex. Wearing Course S.Y.	Removal & Disposal Ex. Base Sq. Yds.	Removal & Disposal Ex. Curb Lin. Ft.	Detail Sheet No.
DR-1	7+23	L	Abandoned			None
DR-2	8+16	R	Abandoned			None
DR-3	10+42	R	Abandoned			None
DR-4	11+78.5	R	39.4	39.4	22	21
DR-5	As Shown	R			115	
Total			39.4	39.4	137	

SIDEWALKS

Mark	Station From	Station To	Side	Sq Ft.
SW-1	7+00	8+00	L	415
SW-2	7+95	As Shown	L	28
SW-3	7+00	1200	R	2565
SW-4	7+00	12+00	L	2565
SW-5	10+69	12+00	R	623
Total				6196

TREES TO BE REMOVED

Station	Side	Dist.	Size	Kind
7+61	L	55	10"	Elm
Total Trees			1	Each
Marked Thus ✓				

GUARD RAIL

Mark	Station From	Station To	Side	Build Gd. Rail Lin. Ft.
GR-1	11+07	12+00	Rt.	94
GR-2	See	sheet	19-A	

LINE SHEET STA. 7+00 TO 12+