SODDING	
END WIDTH	SQ. YDS.
0	
	50 -21
9	
	94 -8

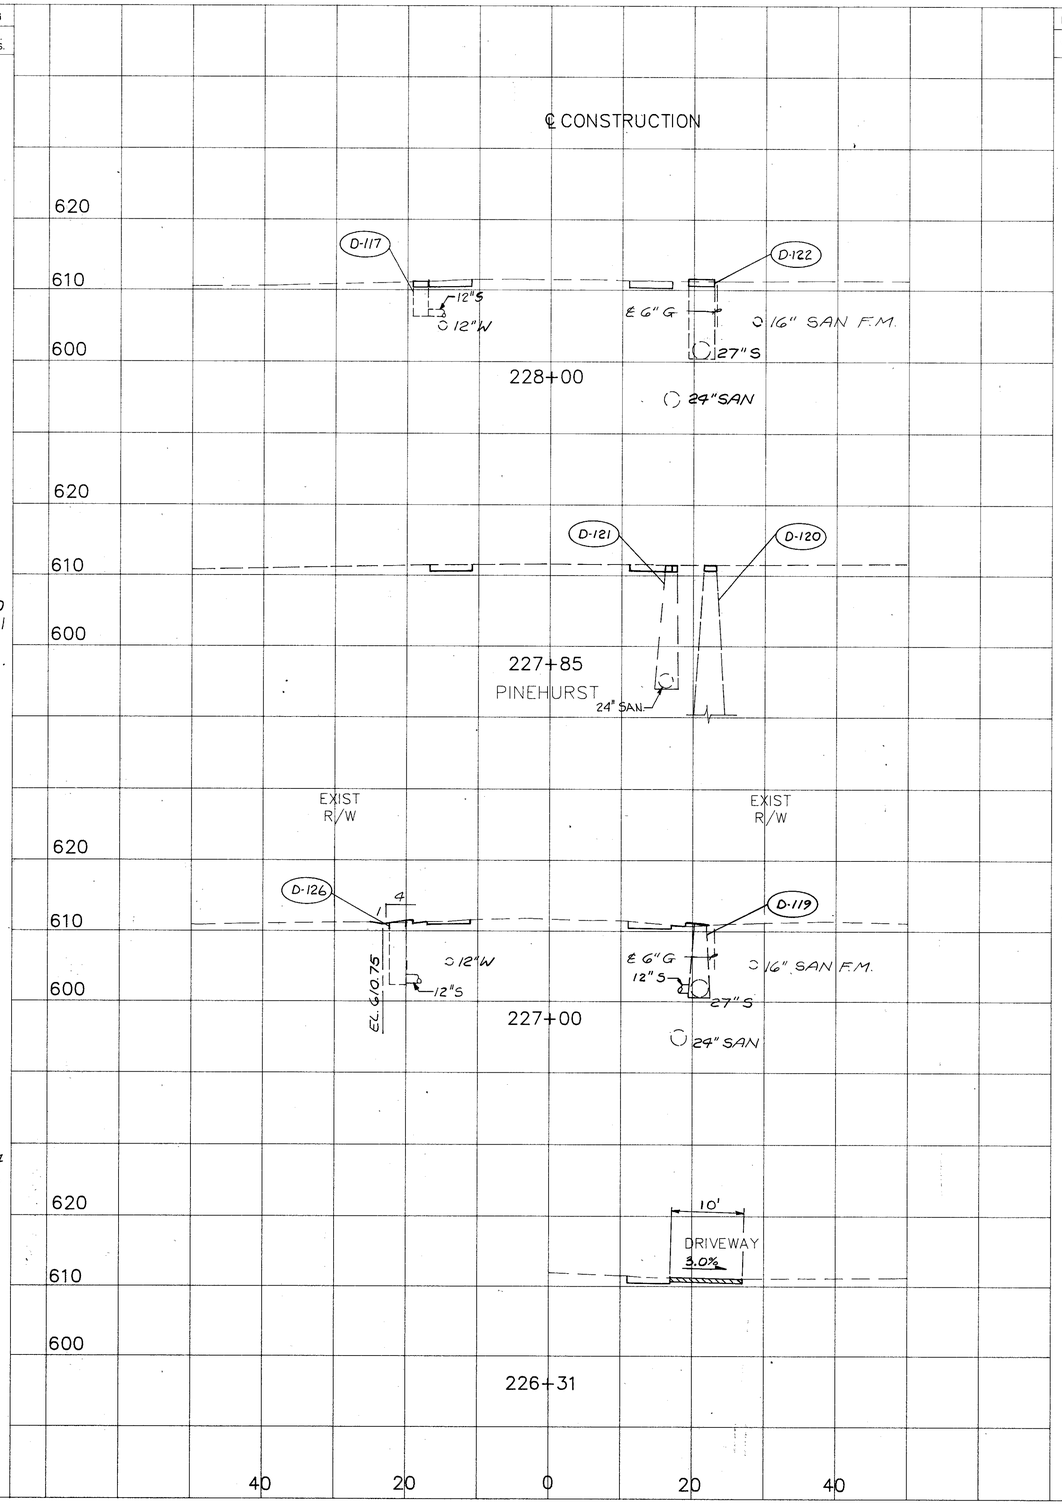

END AREA		VOLUME		SODDING
CUT	FILL	CUT	FILL	END WIDTH	SQ. YDS.
6	0				
		24 —	6 -2	2	
					44
7	3			6	
		30 -1	7 —		

CALC BY	MJN
DATE	7-9-92
CHKD BY	TJH
DATE	7-9-92

LAK – 283 – 3.83

PLATE 54

OHIO

FHWA REGION

53
79

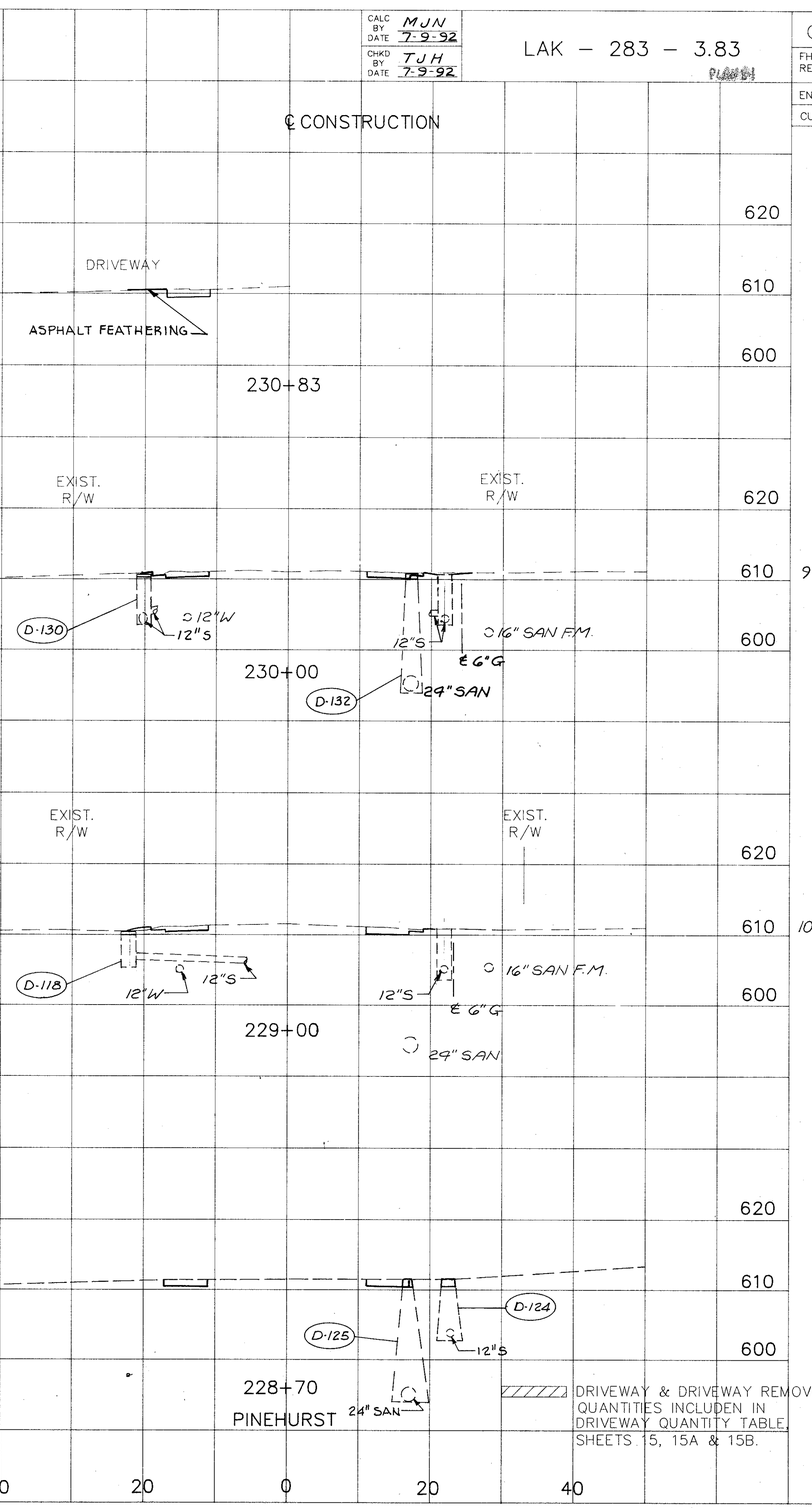

DRIVEWAY & DRIVEWAY REMOVAL QUANTITIES INCLUDEN IN DRIVEWAY QUANTITY TABLE, SHEETS 15, 15A & 15B.

END AREA		VOLUME	
CUT	FILL	CUT	FILL
9	0		
			35 4
10	2		
		30 -1	4 —
33 -14			

S.R. 283 X-SECTIONS STA. 226+31 TO 230+83