CALC BY	MUN
DATE	7-9-92
CHKD BY	TJH
DATE	7-9-92

LAK – 283 – 3.83

PLAN 81

OHIO | FHWA REGION | 71/79

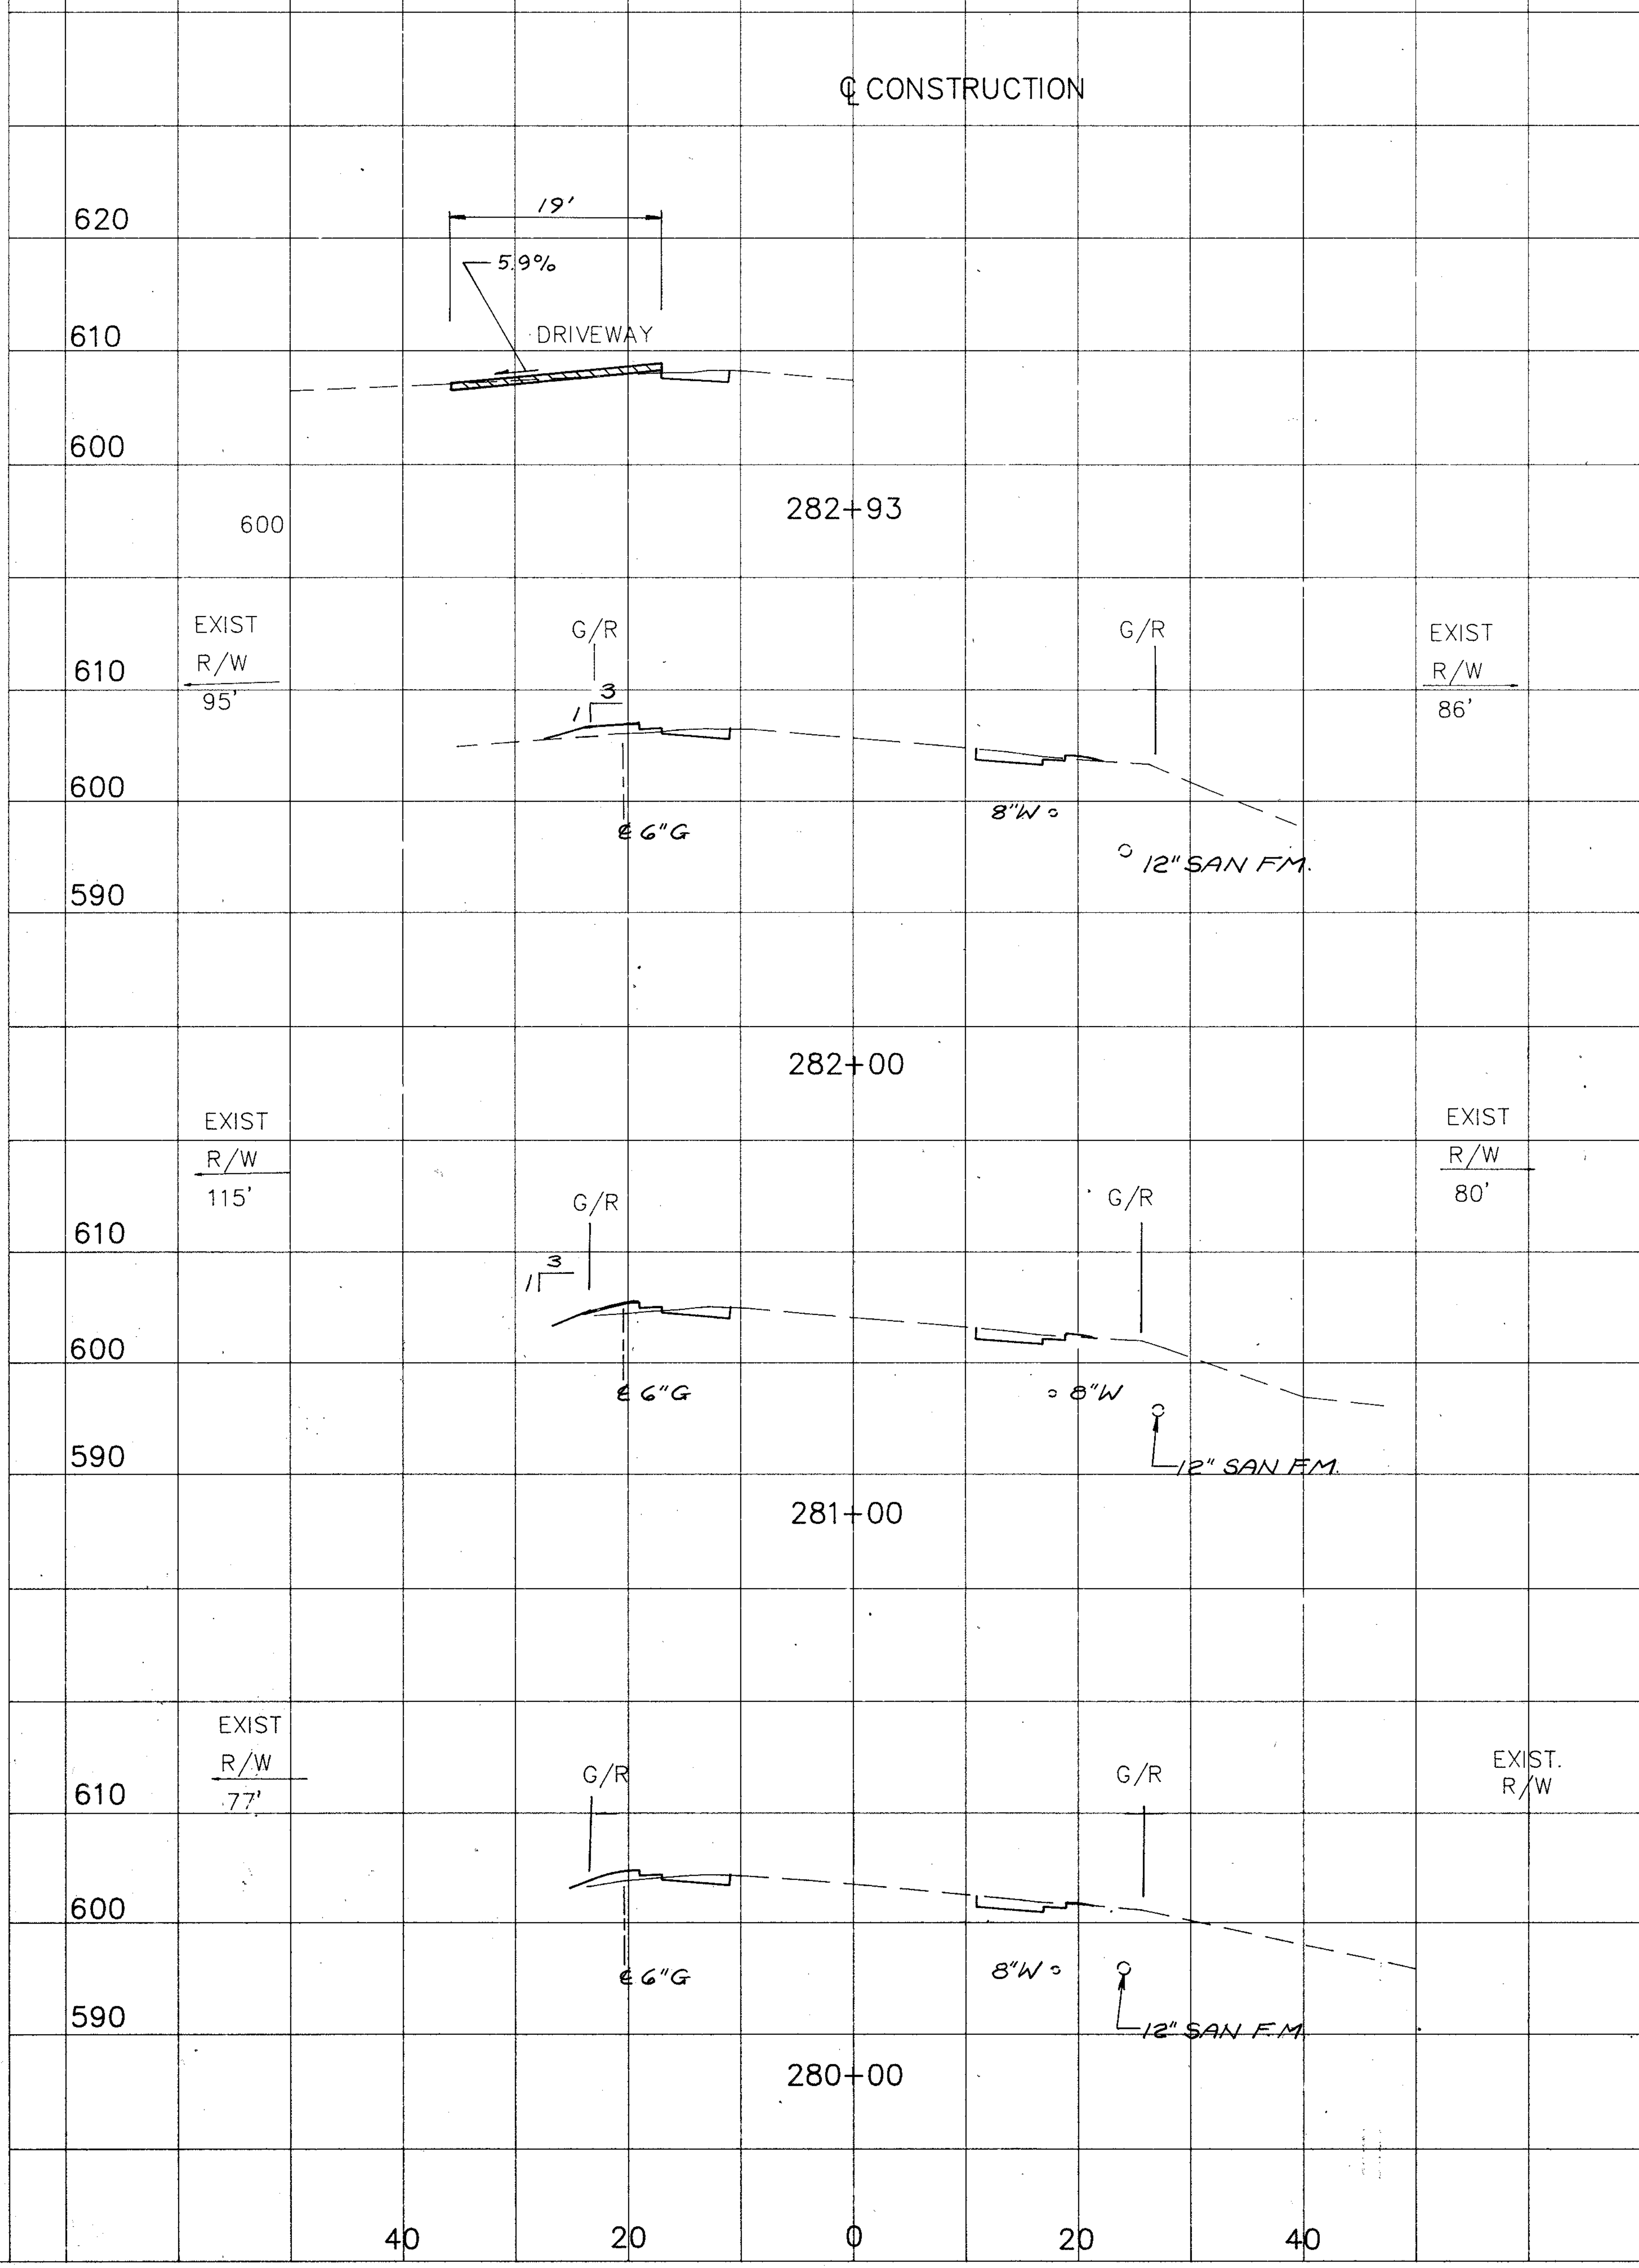

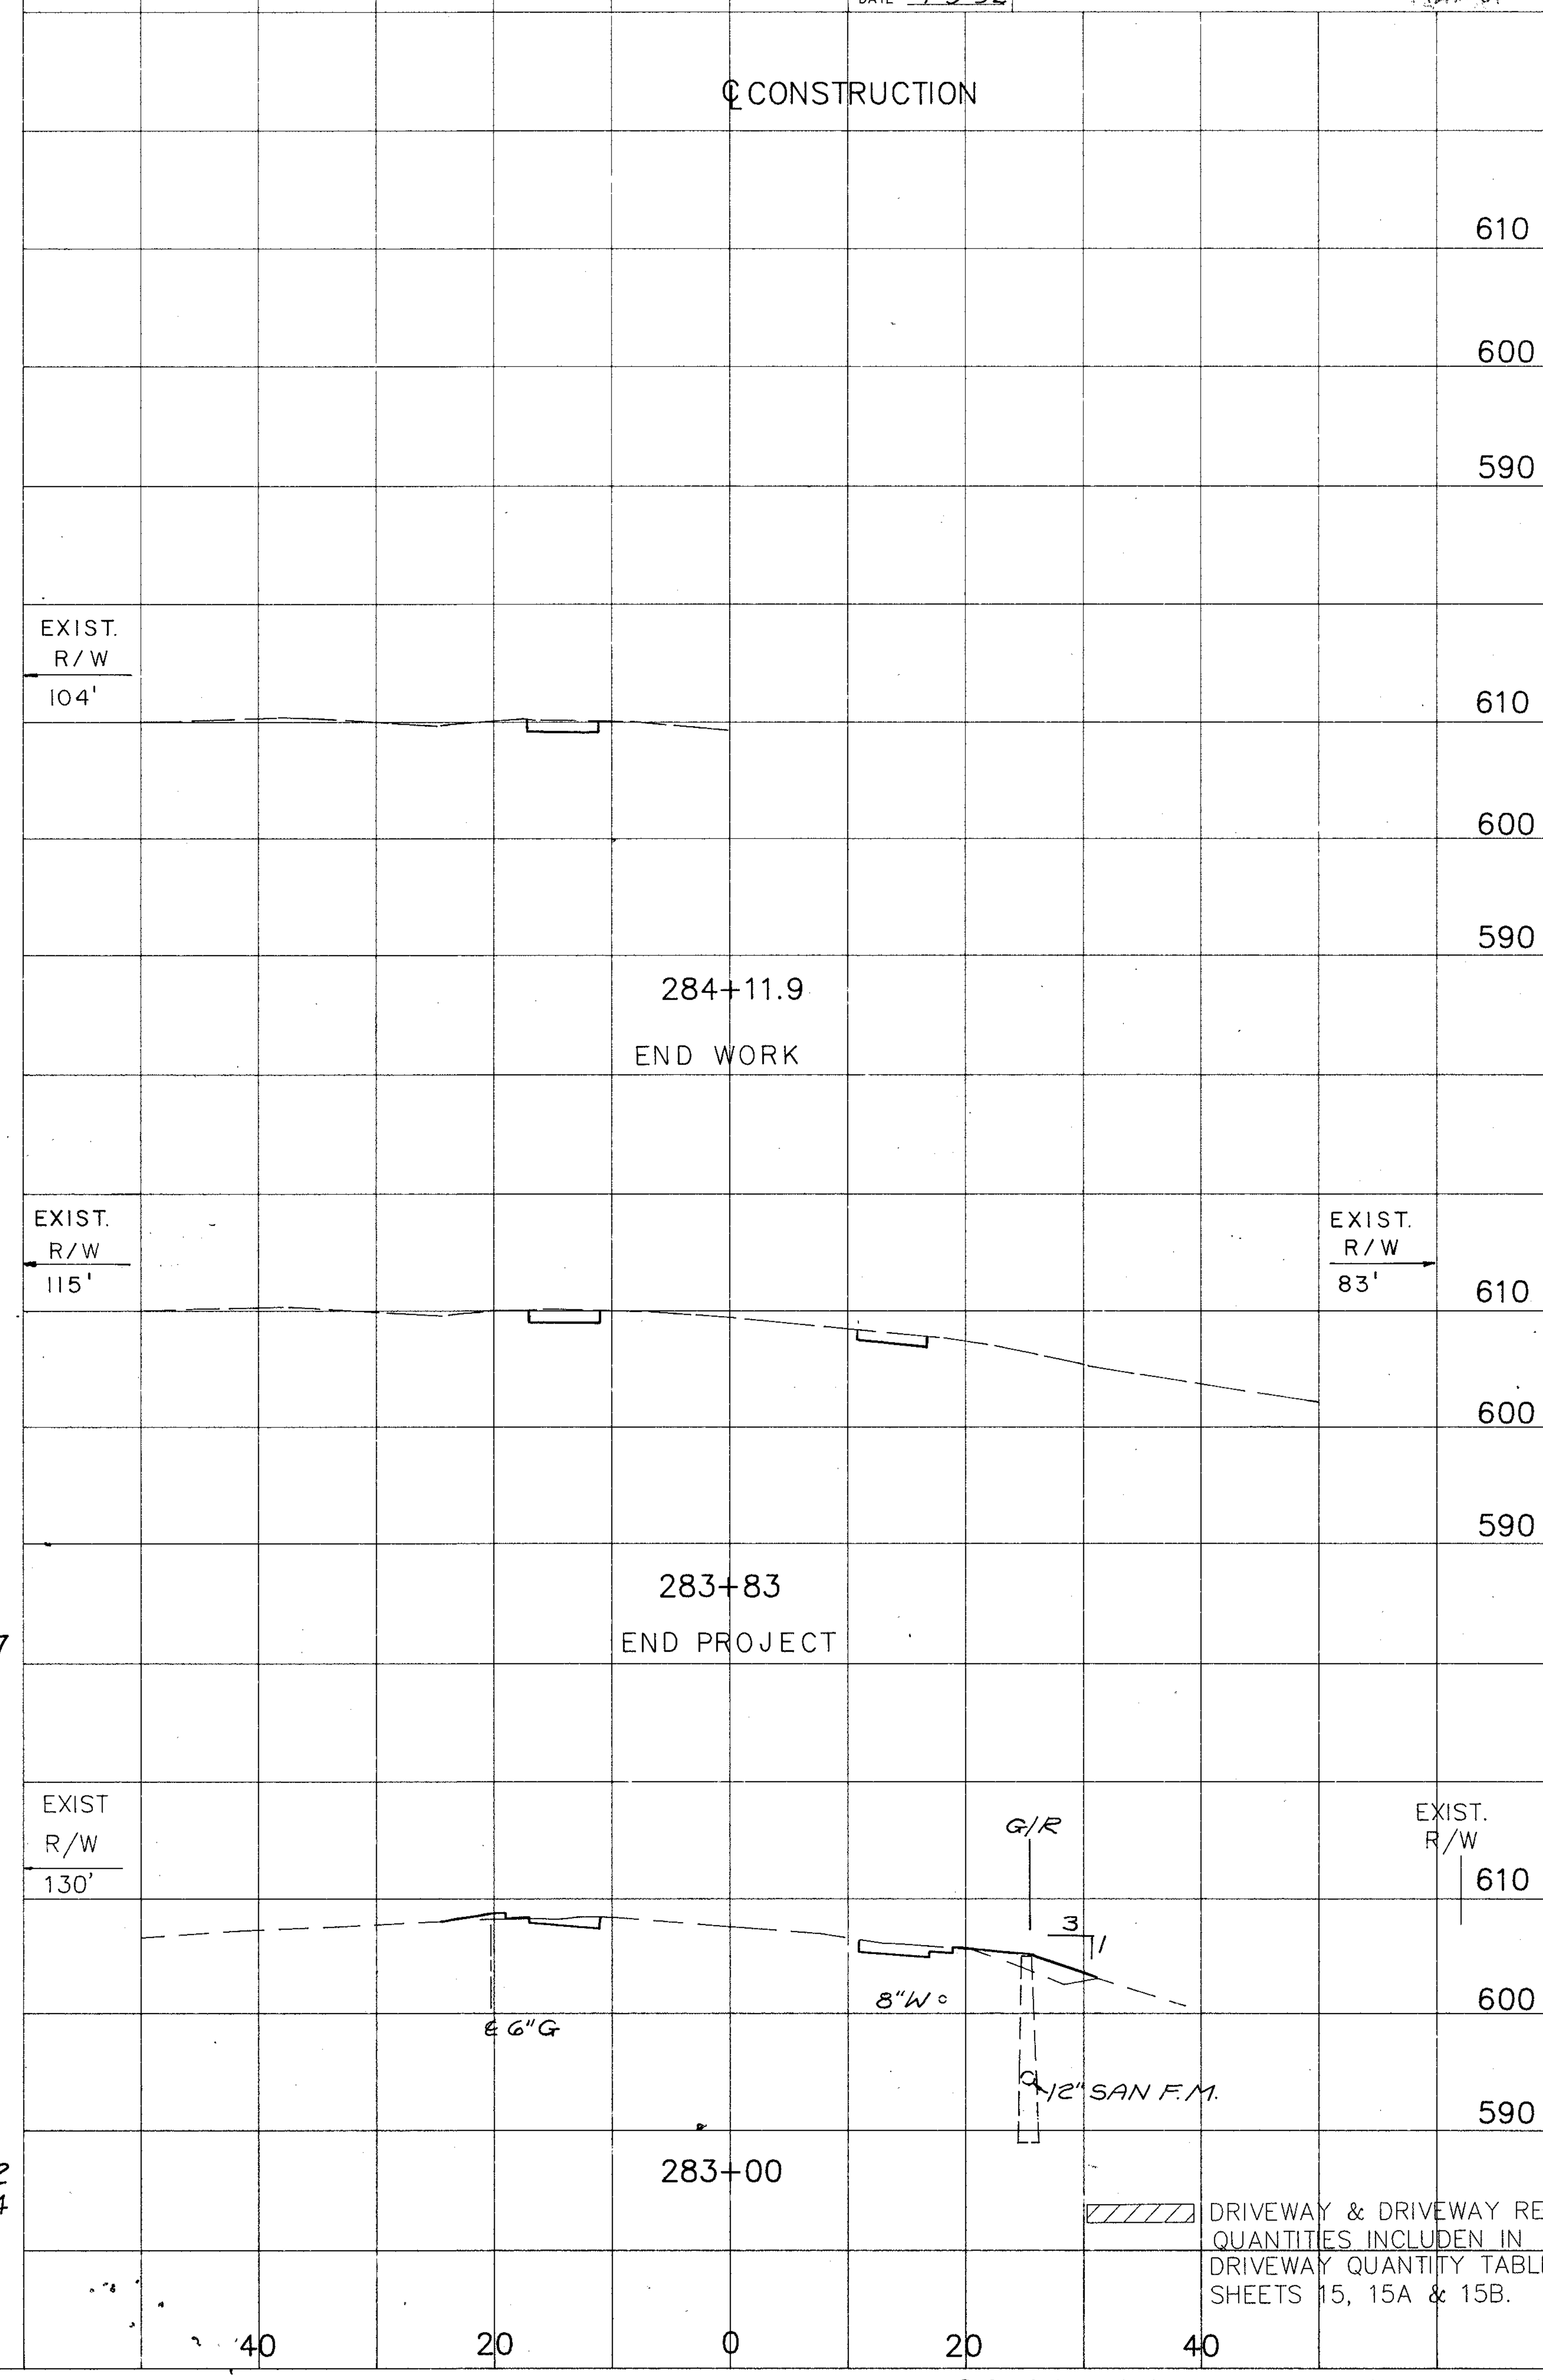

DRIVEWAY & DRIVEWAY REMOVAL QUANTITIES INCLUDEN IN DRIVEWAY QUANTITY TABLE, SHEETS 15, 15A & 15B.

SODDING (left column)

END WIDTH	SQ. YDS.
13	
	111
7	
	83
8	
	78

END AREA CUT	END AREA FILL	VOLUME CUT	VOLUME FILL	SODDING END WIDTH	SODDING SQ. YDS.
8	6				
		30	24	0	
9	5				
					37
		31	19		
				18	
8	5				
		30	15		172 -24

END AREA CUT	END AREA FILL	VOLUME CUT	VOLUME FILL
8	0		
		25	3
8	2		
		30	15 -5