H-7

22-3

S

APR 1 - 1980

FED. RD. DIVISION	STATE	PROJECT	
2	OHIO	STATE	

1/15

LAKE COUNTY
LAK-283-4.70

STATE OF OHIO
DEPARTMENT OF HIGHWAYS
LAK-283-4.70
LAKE COUNTY
CITY OF EASTLAKE

CONVENTIONAL SIGNS

County Line
Township Line
Section Line
Corporation Line or
Fence Line (existing) (proposed)
Center Line 352 353
Trees , Stumps , (to be removed)
Utility Poles: Telephone , Power , Light
Gas Line

Limited Access (only) LA
Right of Way (only) RW
Limited Access & Right of Way LA&RW
Existing Right of Way
Property Line (in existing fence)
Railroad
Guardrail (existing) (proposed)
Water Line

INDEX OF SHEETS

TITLE SHEET 1
TYPICAL SECTION 2
DETOUR DIAGRAM 2
GENERAL NOTES 3
PLAN SHEET 4
GENERAL SUMMARY 5
GAS LINE DETAILS 5
WATER WORK DETAIL 6
STRUCTURE PLANS 7-15

Sheet 6 Revised 11-4-70 PFE

LINE DATA

Begin Project ~ Sta. 174+01.00
End Project ~ Sta. 177+39.09
Total Length of Project = 338.09 Lin. Ft. or 0.064 Mi.

Begin Work ~ Sta. 173+51.00
End Work ~ Sta. 177+89.09
Total Length of work = 438.09 Ft. or 0.082 Mi.

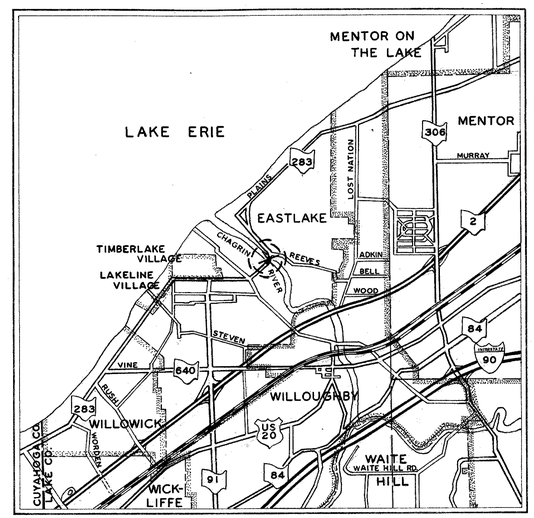

LOCATION MAP

SCALE OF MILES
0 1/2 1 2 3 4

Portion to be improved
State Roads
Other Roads

1969 SPECIFICATIONS

The standard specifications of the State of Ohio, Department of Highways, including changes and supplemental specifications listed in the proposal shall govern this improvement.

The right of way for this improvement will be provided by the State of Ohio.

I hereby approve these plans and declare that the making of this improvement will require the closing to traffic of the Highway and that detours will be provided as indicated on the plans.

Approved Charles M. Spurck
Date 8-21-70 Division Deputy Director

Approved C. H. Altwater
Date 8-27-70 Engineer of Bridges

Approved R. E. Batlin
Date 8-27-70 Engineer of Location & Design

Approved Gerry J. Thrumy
Date 8-27-70 Deputy Director of Design & Construction

Approved
Date Deputy Director of Right of Way

Approved Thomas M. Major
Date 8-27-70 Deputy Director of Planning & Programming

Approved S. W. Wilson
Date 8-28-70 First Assistant Director

Approved P. E. Masheter
Date 8-28-70 Director of Highways

SUPPLEMENTAL PRINTS OF STANDARD CONSTRUCTION DRAWINGS				
AS-1-67	6-12-69			
BR-2-67	9-17-69			
GR-2 A	1-1-67			
SD-1-69	6-12-69			
BP-5	6-1-65			
MC-3	6-20-69			
BP-3	12-1-68			
GR-1	1-1-67			

SUPPLEMENTAL SPECIFICATIONS	
927	1-1-69
811	1-1-69
808	1-14-69
836	6-17-69
1001	1-1-69
938	8-12-69

00428R

Project: LAK-283-4.70
Date of Letting 19 , Contract No.

LD 0300
12-29-67