TE-127
100 3-71

SOIL PROFILE
LAKE COUNTY
LAK-283-7.33
OHIO STATE HIGHWAY TESTING LABORATORY
1600 W. BROAD ST. COLUMBUS, OHIO 43223
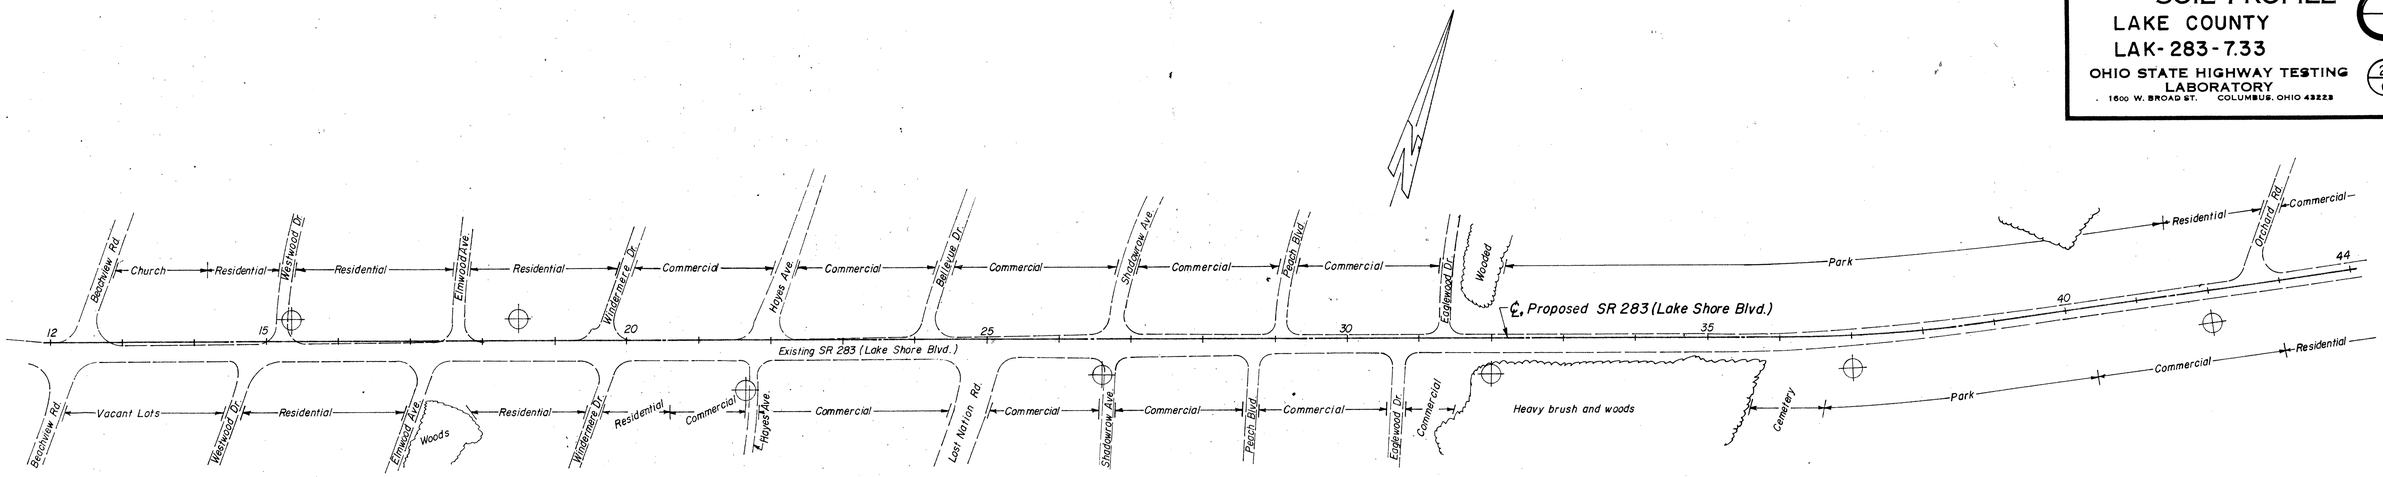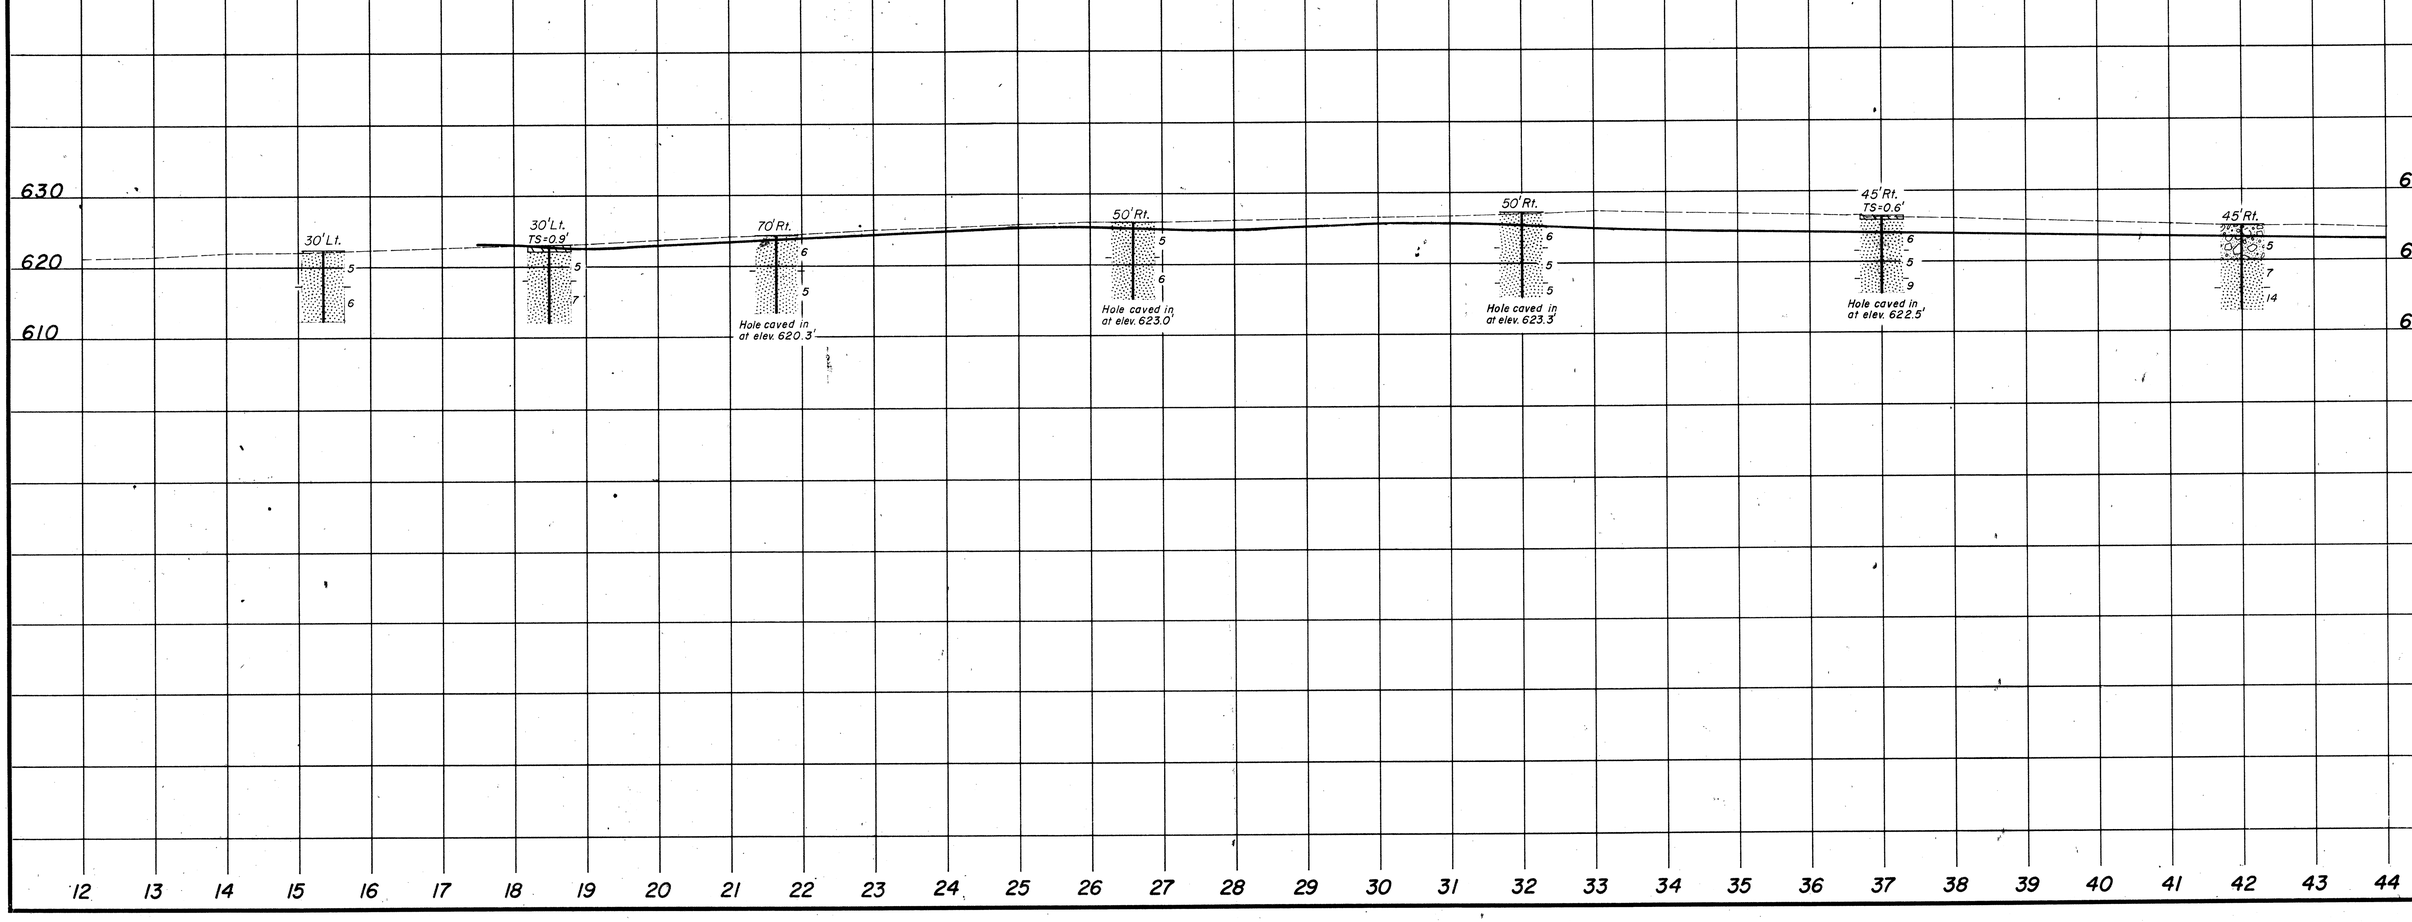
2/6