MICROFILMED
APR 8 4 1984

FHWA REGION	STATE	PROJECT	
5	OHIO		

65/101

LAKE COUNTY
LAK 306-6.15

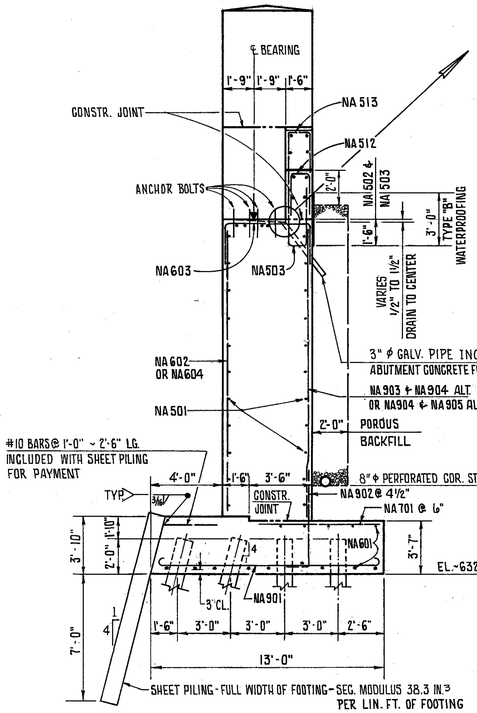

SECTION A-A

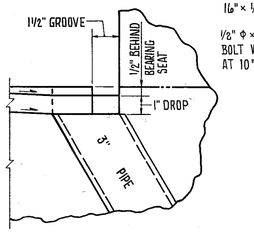

SEE SHEET 4 OF 28 FOR LOCATION OF SECTIONS A-A THROUGH E-E. SECTION F-F THIS SHEET.

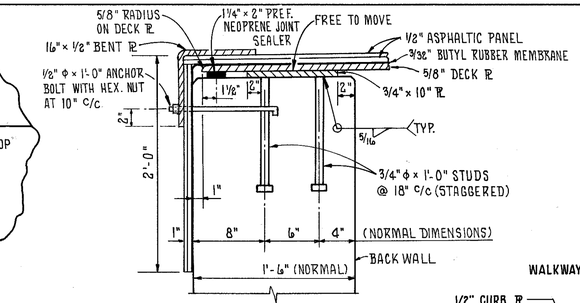

SECTION F-F

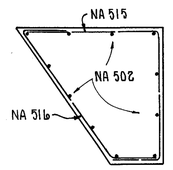

SECTION E-E

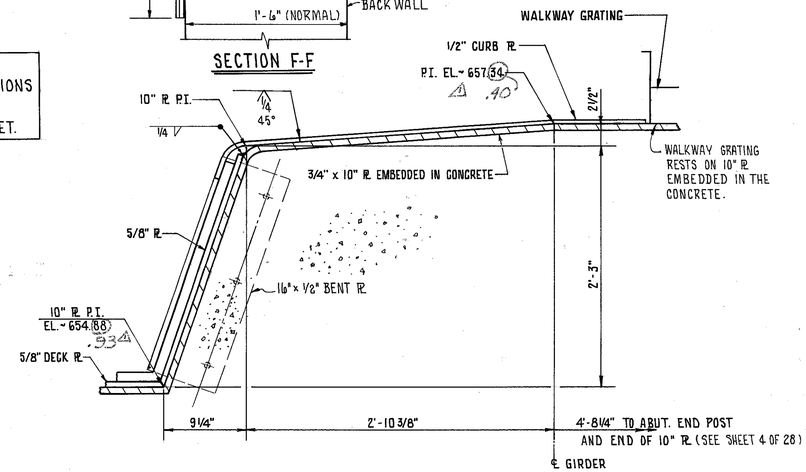

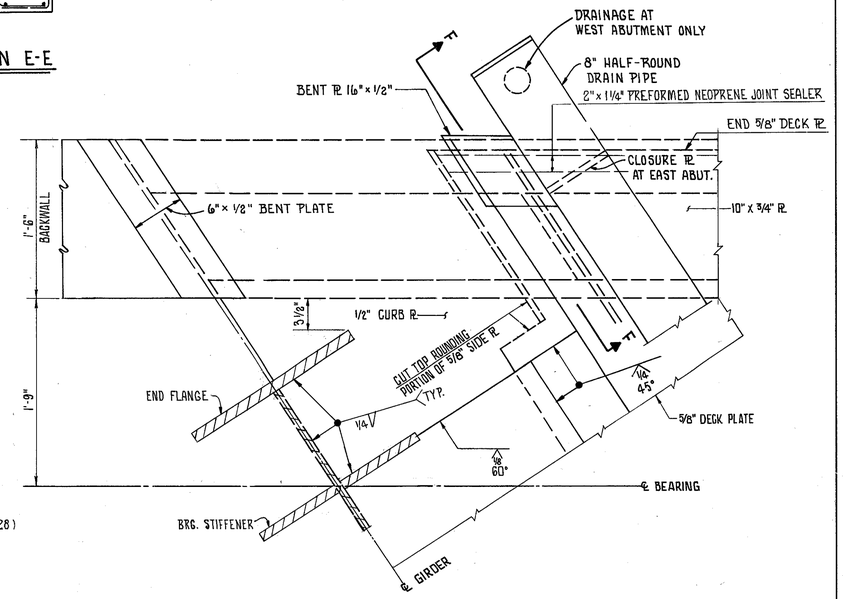

PLAN - FLOOR PLATE AT ABUTMENTS

(SOUTH SIDE SHOWN)

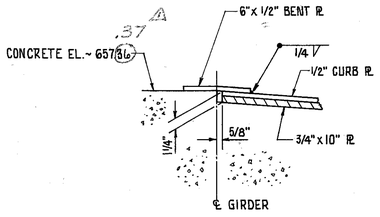

SECTION C-C

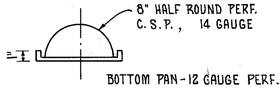

SECTION B-B

DRAIN PIPE

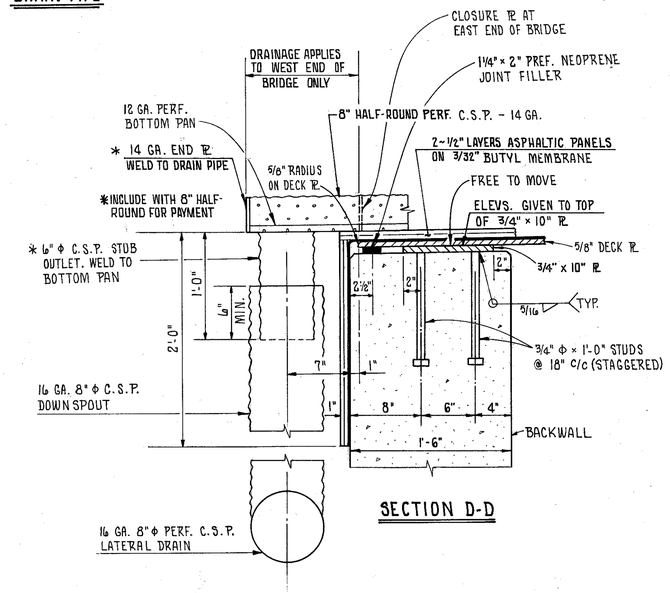

SECTION D-D

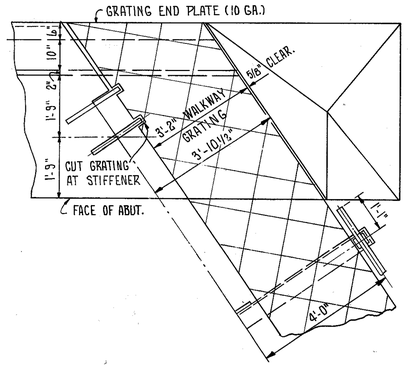

WALKWAY GRATING AT REAR ABUTMENT

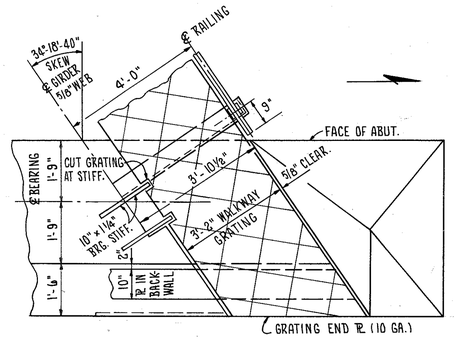

WALKWAY GRATING AT FORWARD ABUTMENT

FRANKLIN CONSULTANTS INC. 5/28
Consulting Engineers
COLUMBUS, OHIO

ABUTMENT DETAILS

BRIDGE NO. LAK-306-0635
S.R. 306 UNDER N.& W. RAILROAD

DESIGNED	DRAWN	TRACED	CHECKED	REVIEWED	DATE	REVISED
HM	HM	GKS	SM	JF	10/22-79	

△ Revised 5-5-81

BRUNING 44-132 30845-1