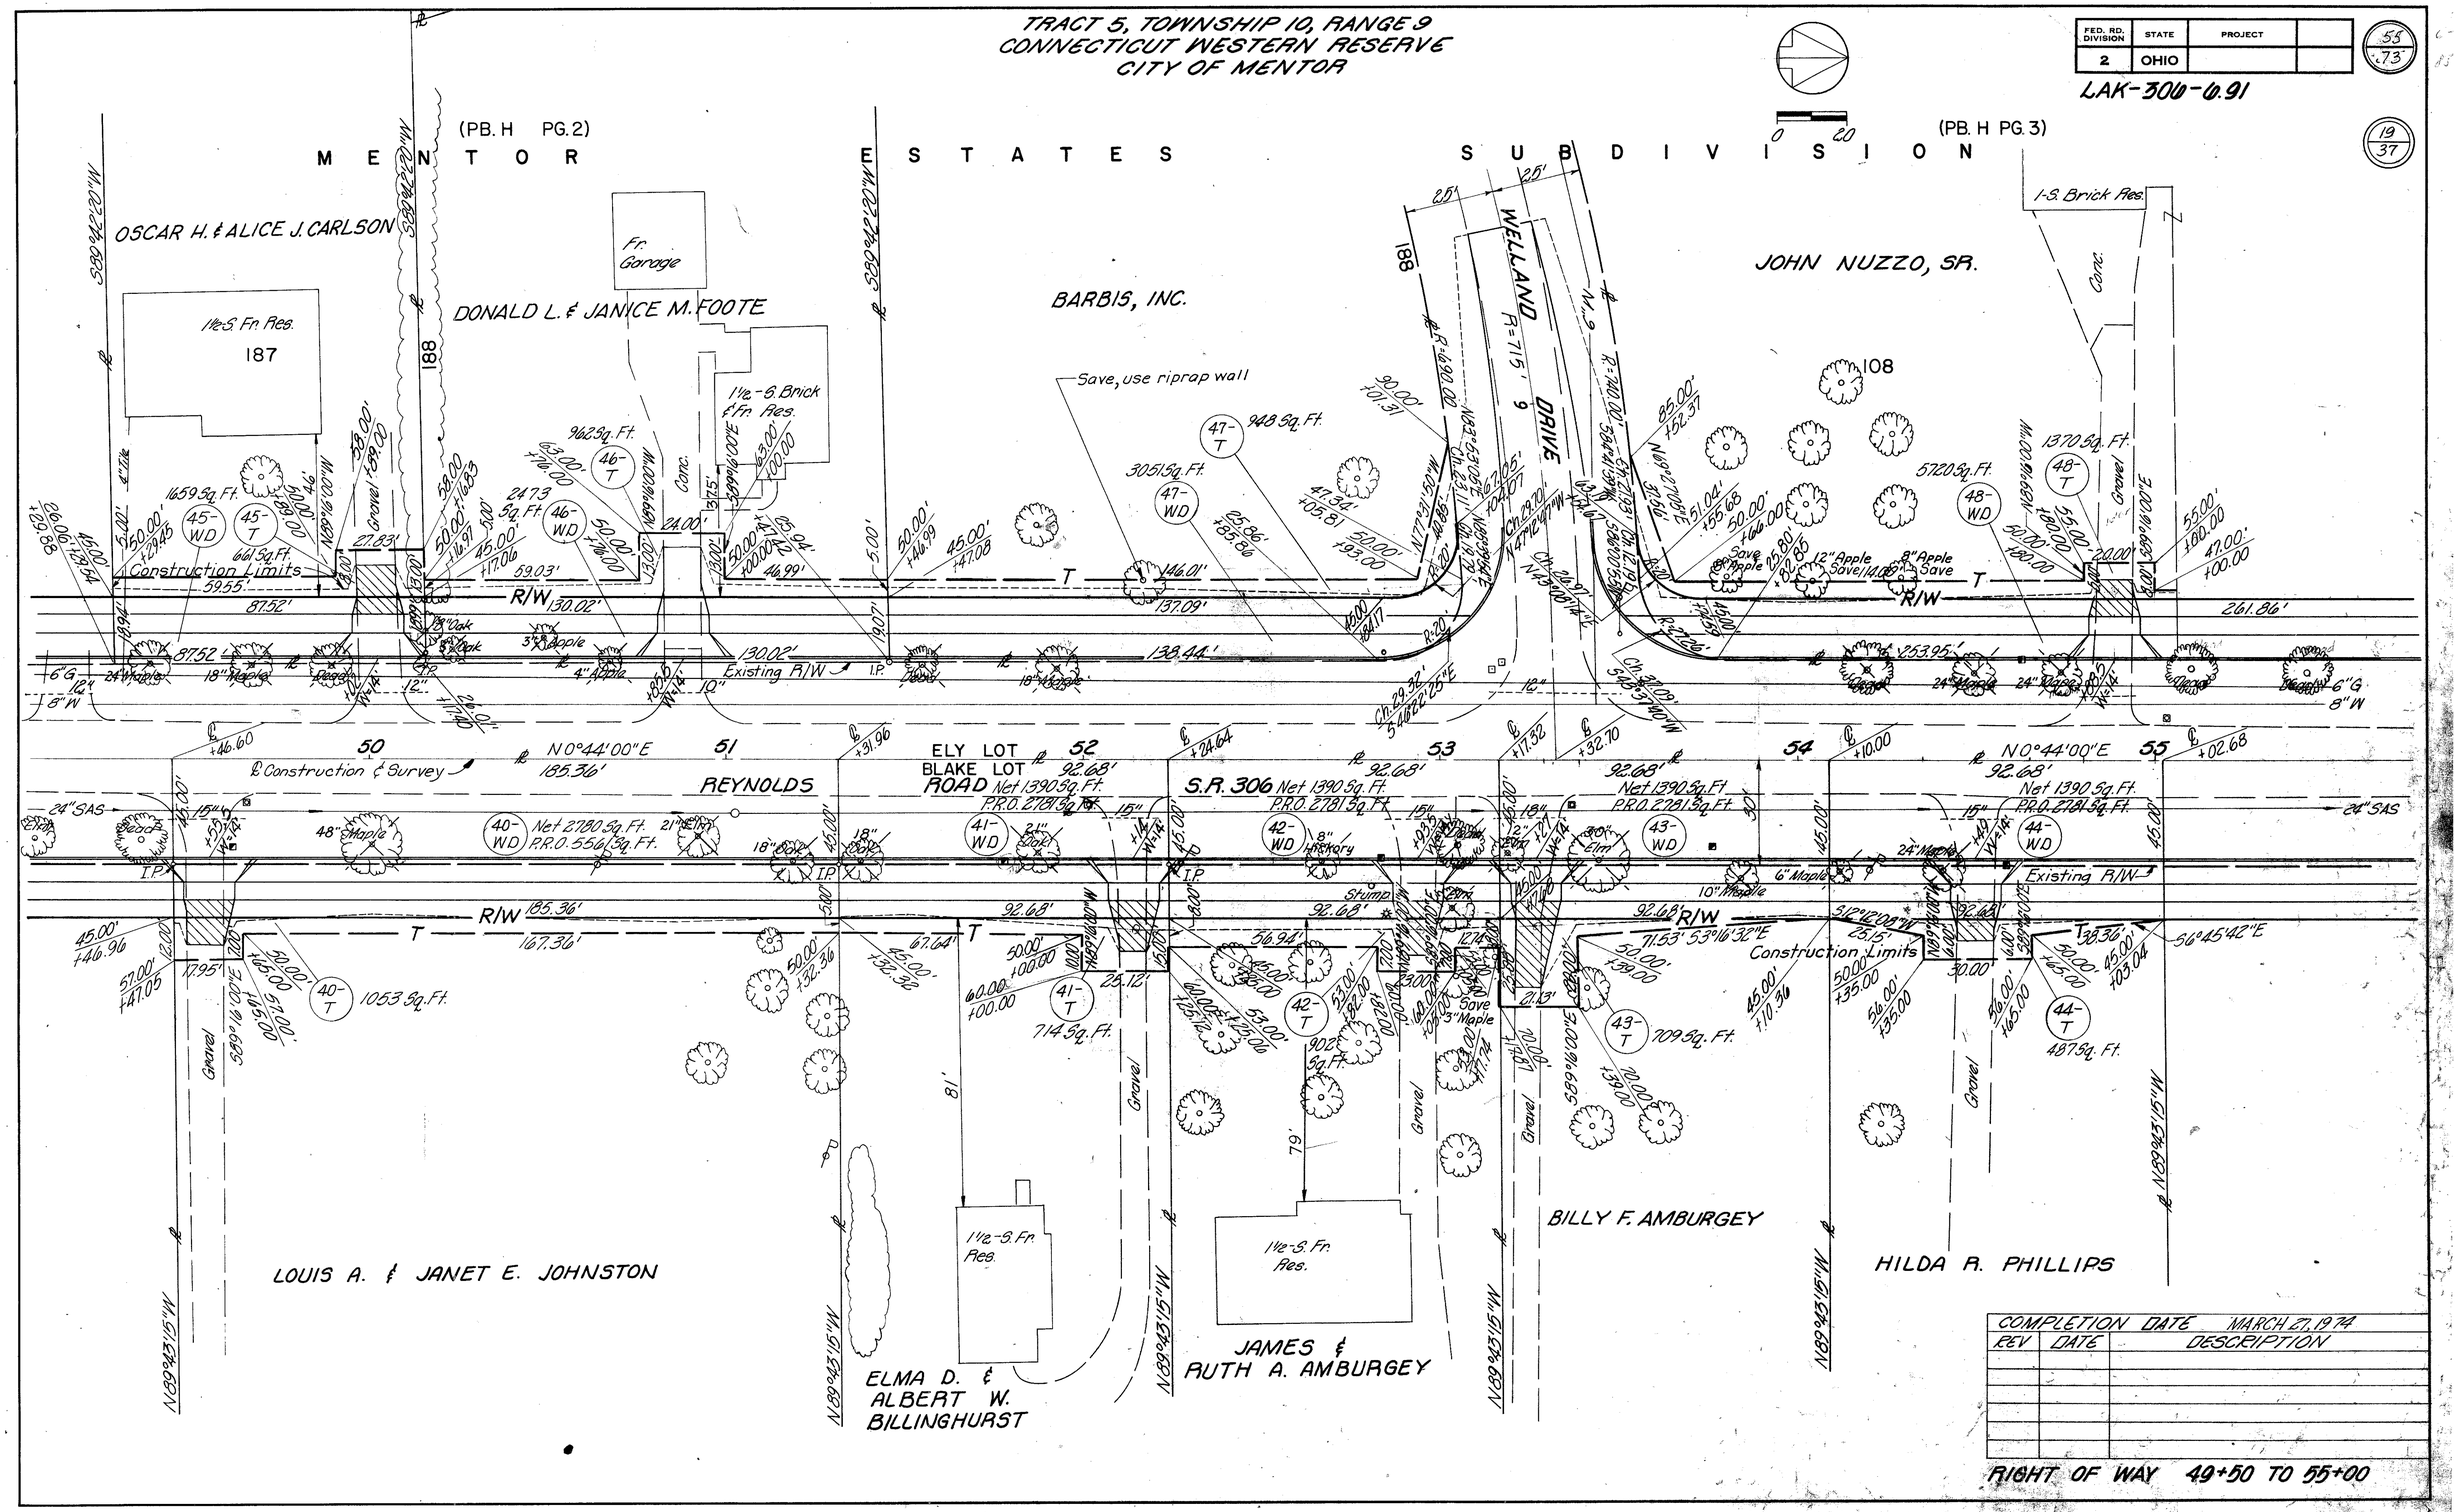
TRACT 5, TOWNSHIP 10, RANGE 9
CONNECTICUT WESTERN RESERVE
CITY OF MENTOR
FED. RD. DIVISION 2
STATE OHIO
PROJECT
LAK-306-6.91
55/73
19/37
(PB. H PG. 2)
(PB. H PG. 3)
MENTOR ESTATES SUBDIVISION
OSCAR H. & ALICE J. CARLSON
DONALD L. & JANICE M. FOOTE
BARBIS, INC.
JOHN NUZZO, SR.
WELLAND DRIVE
Save, use riprap wall
Construction Limits
Existing R/W
REYNOLDS ROAD
ELY LOT
BLAKE LOT
S.R. 306
℄ Construction & Survey
LOUIS A. & JANET E. JOHNSTON
ELMA D. & ALBERT W. BILLINGHURST
JAMES & RUTH A. AMBURGEY
BILLY F. AMBURGEY
HILDA R. PHILLIPS
COMPLETION DATE MARCH 27, 1974
REV DATE DESCRIPTION
RIGHT OF WAY 49+50 TO 55+00