CALC. BY DATE	LAK – 306 – 7.12	OHIO
CHKD. BY DATE		FHWA REGION 5

SCHEMATIC PLAN

200 100 0 200 400
SCALE IN FEET
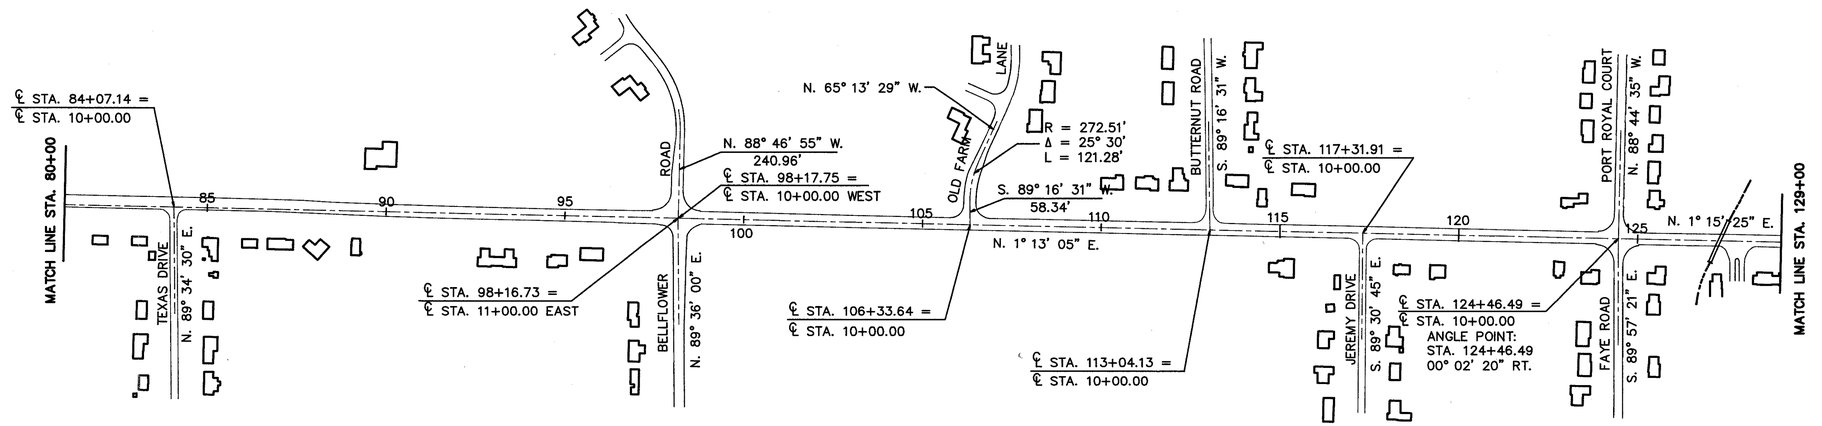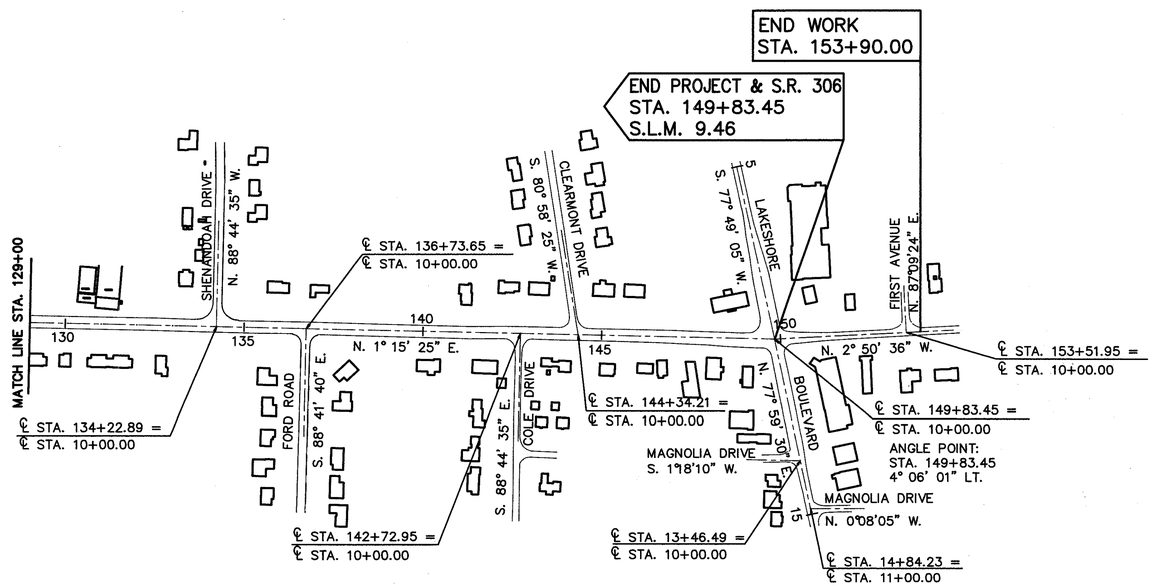
N