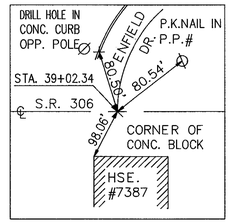

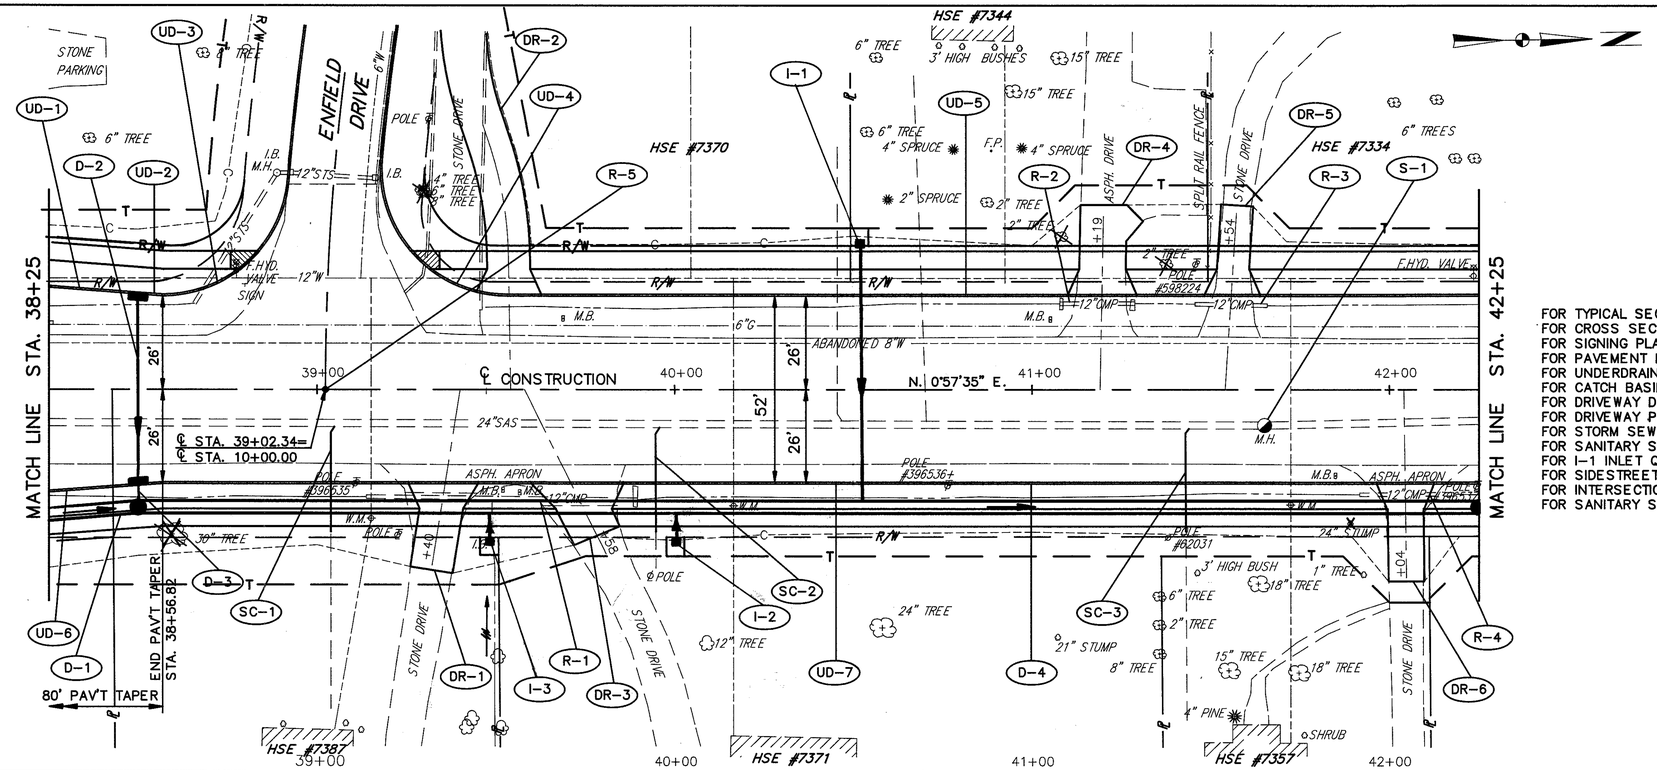

FOR TYPICAL SECTIONS SEE SHEET 5-6
FOR CROSS SECTIONS SEE SHEET 156-158
FOR SIGNING PLAN SEE SHEET 363-365
FOR PAVEMENT MARKING DETAILS SEE SHEET 352-353
FOR UNDERDRAIN QUANTITIES SEE SHEET 52-55
FOR CATCH BASIN DETAILS SEE SHEET 323
FOR DRIVEWAY DETAILS SEE SHEET 333-334
FOR DRIVEWAY PROFILES SEE SHEET 264-266
FOR STORM SEWER CONNECTION SCHEDULE SEE SHEET 68-70
FOR SANITARY SEWER CONNECTION SCHEDULE SEE SHEET 71-73
FOR I-1 INLET QUANTITIES SEE SHEET 82
FOR SIDESTREET PLAN & PROFILE SEE SHEET 125
FOR INTERSECTION DETAILS SEE SHEET 304
FOR SANITARY SEWER DETAILS SEE SHEET 71-73

ROADWAY			PIPE REMOVED (24" & UNDER)		MONUMENT ASSEMBLIES	
			202		604	
REF.	LOCATION	L.F.			EACH	
R-1	STA. 39+14.00 TO STA. 39+89.00, 31' RT.	75				
R-2	STA. 41+18.00 TO STA. 41+29.00, 24' LT.	21				
R-3	STA. 41+46.00 TO STA. 41+66.00, 24' LT.	20				
R-4	STA. 41+91.00 TO STA. 42+17.00, 30' RT.	26				
R-5	STA. 39+02.34 ℄				1	
	TOTALS	142			1	

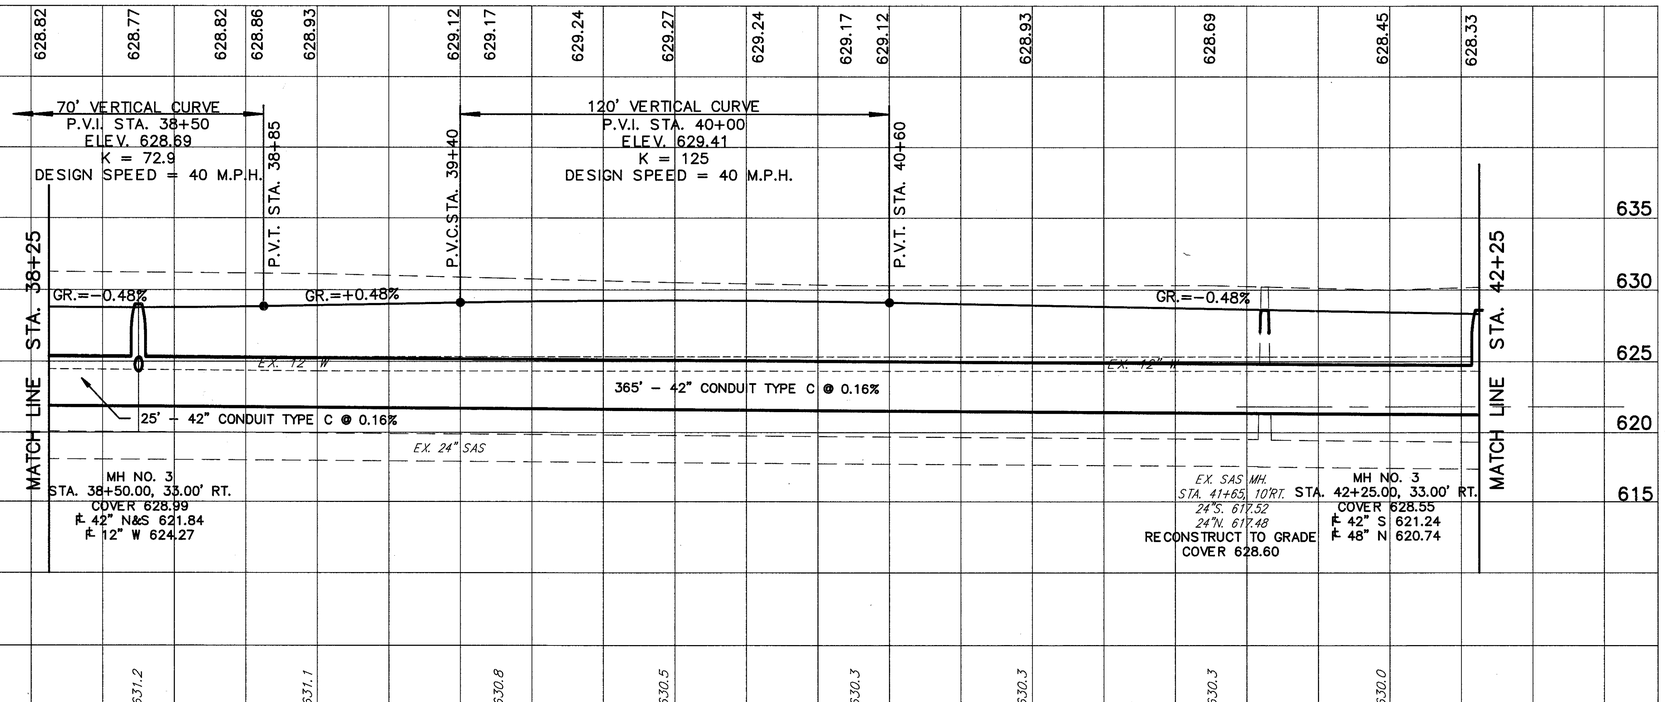

| DRAINAGE & SANITARY | | | |