CALC. BY LME DATE 4/90	LAK 306 – 7.12	OHIO	93
CHKD. BY DJW DATE 4/90		FHWA REGION 5	452

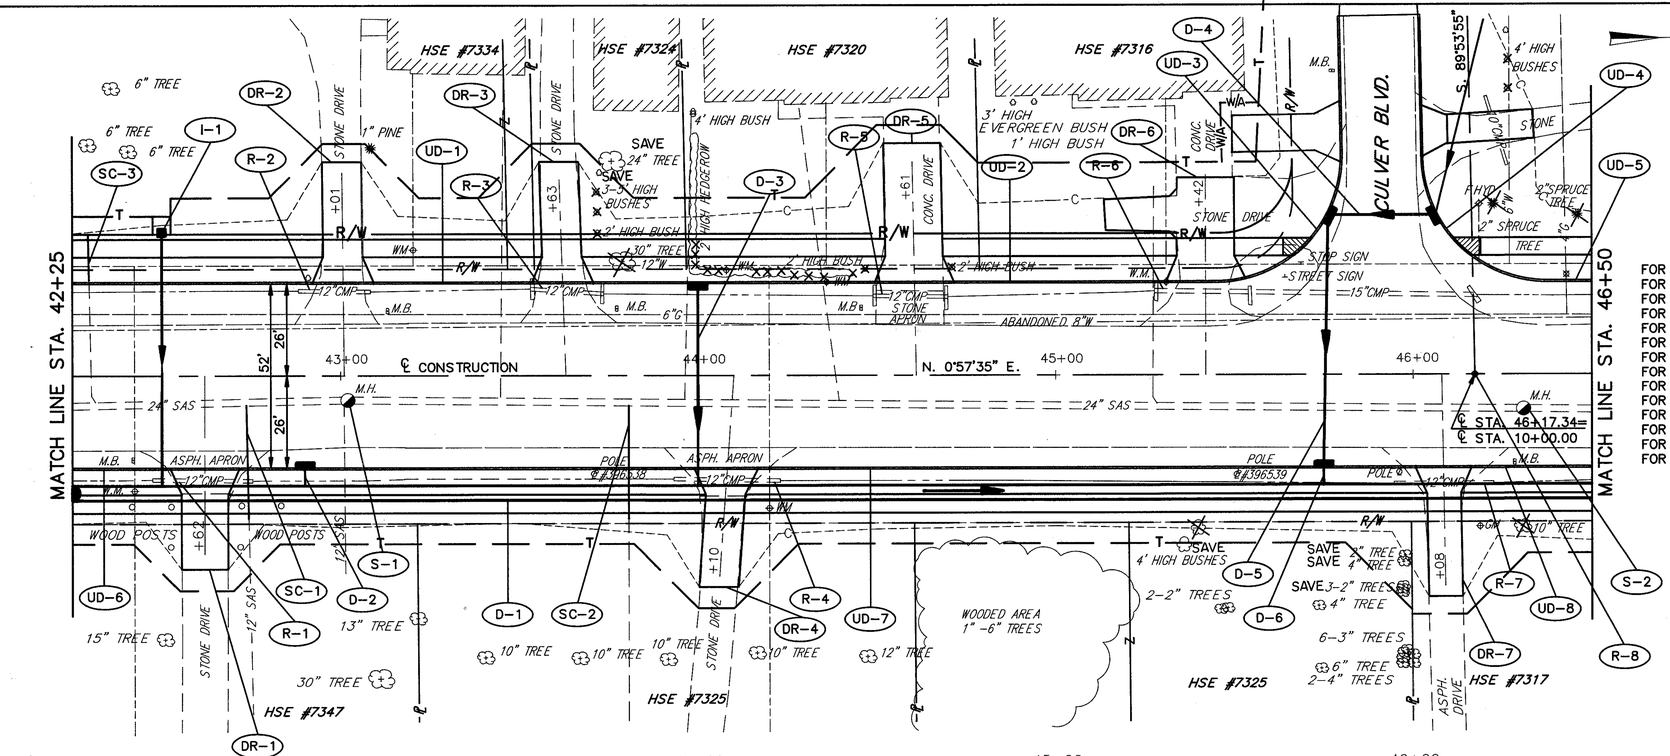

BENCHMARK: TOP OF HYDRANT NW CORNER CULVER BLVD. & SR 306 ELEV. 630.17

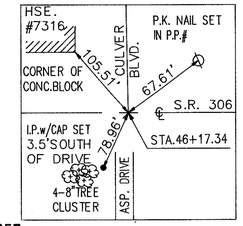

FOR TYPICAL SECTIONS SEE SHEET 6
FOR CROSS SECTIONS SEE SHEET 158-160
FOR SIGNING PLAN SEE SHEET 363-365
FOR PAVEMENT MARKING DETAILS SEE SHEET 352-353
FOR UNDERDRAIN QUANTITIES SEE SHEET 52-55
FOR CATCH BASIN DETAILS SEE SHEET 323
FOR DRIVEWAY DETAILS SEE SHEET 333-334
FOR DRIVEWAY PROFILES SEE SHEET 266-267
FOR STORM SEWER CONNECTION SCHEDULE SEE SHEET 68-70
FOR SANITARY SEWER CONNECTION SCHEDULE SEE SHEET 71-73
FOR I-1 INLET QUANTITIES SEE SHEET 82
FOR SIDESTREET PLAN & PROFILE SEE SHEET 126
FOR INTERSECTION DETAILS SEE SHEET 305
FOR SANITARY SEWER DETAILS SEE SHEET 71-73

ROADWAY			PIPE REMOVED (24" & UNDER) 202	MONUMENT ASSEMBLIES 604
REF.	LOCATION	L.F.		EACH
R-1	STA. 42+47.00 TO STA. 42+75.00, 30' RT.	28		
R-2	STA. 42+88.00 TO STA. 43+08.00, 24' LT.	20		
R-3	STA. 43+54.00 TO STA. 43+74.00, 24' LT.	20		
R-4	STA. 43+93.00 TO STA. 43+22.00, 30' RT.	27		
R-5	STA. 44+49.00 TO STA. 44+70.00, 24' LT.	21		
R-6	STA. 45+28.00 TO STA. 46+17.00, 24' LT.	89		
R-7	STA. 45+94.00 TO STA. 46+22.00, 31' RT.	28		
R-8	STA. 46+17.34 ℄			1
	TOTALS	233		1

| DRAINAGE & SANITARY | | |